FILED
GREENVILLE CO. S.C.
OCT 26 2 11 PM '82
DONNIE S. TANKERSLEY
R.M.C

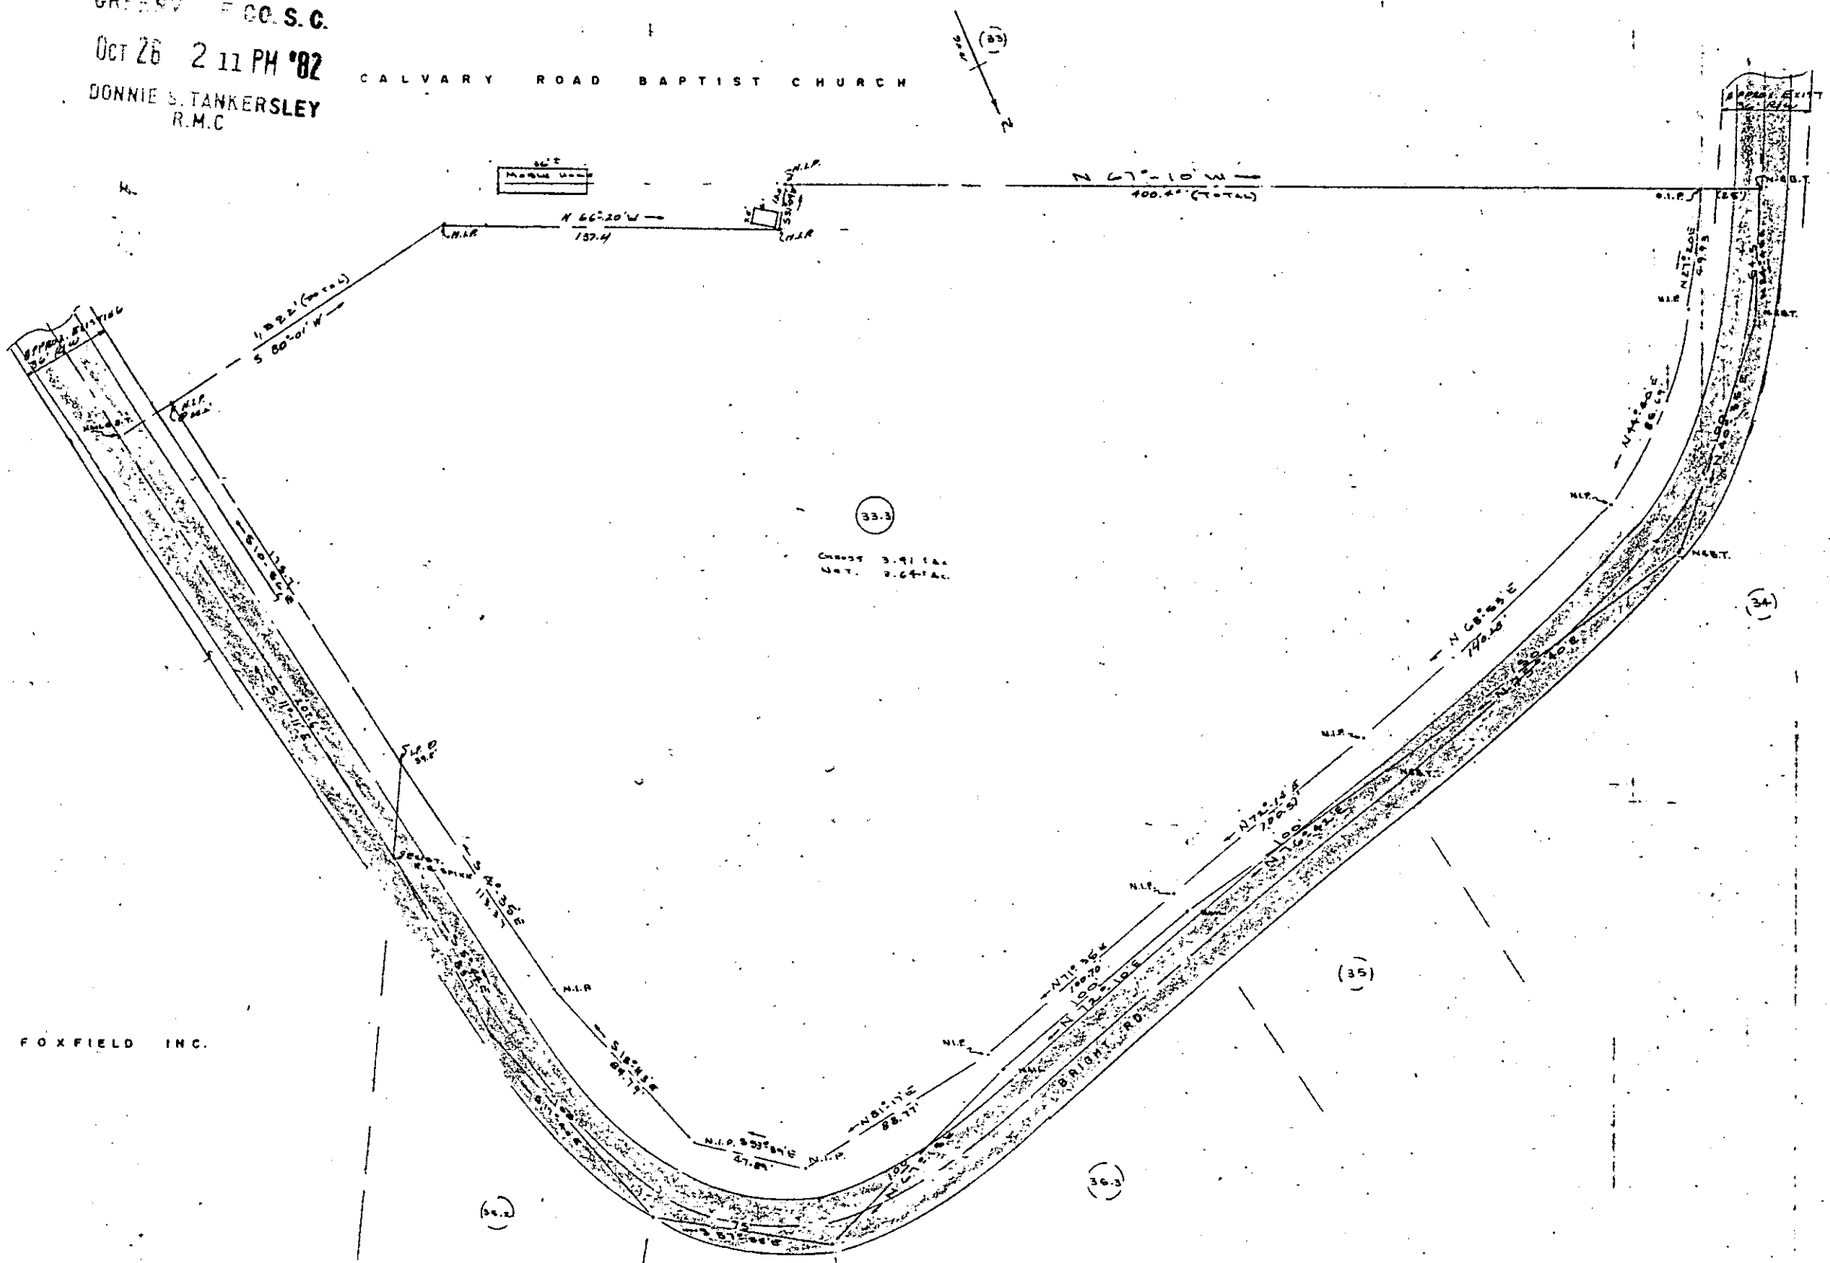

NOTE:
ALL IRON PINS SET 25' FROM CENTER LINE OF NOW EXISTING IMPROVED BRIGHT RD.

ABOVE PROPERTY RESURVEYED WITH RESPECT TO PLAT RECORD IN BK. GGG PG. 352

CHICKSPRINGS TOWNSHIP
GREENVILLE COUNTY
GREER, S.C.

0 60 120 180 240
BAR SCALE

I CERTIFY THE ABOVE TRACT HAS BEEN SURVEYED & IS AS SHOWN TO THE BEST OF MY KNOWLEDGE.

Kermit T. Gould
S/C REG NO 4035

SOUTH CAROLINA REGISTERED LAND SURVEYOR

10105

9-H-10

OCT 26 1982

GCTO -----3 OG 26 '82 077

MICROFILMED

REVISIONS	BY

PROPERTY OF FRANK McELRATH
DEED BK 1171 PG 682

DRAWN	K.T.G.
CHECKED	
DATE	9-15-82
SCALE	1" = 60'
JOB NO	565
SHEET	5.00CD
OF	SHEETS