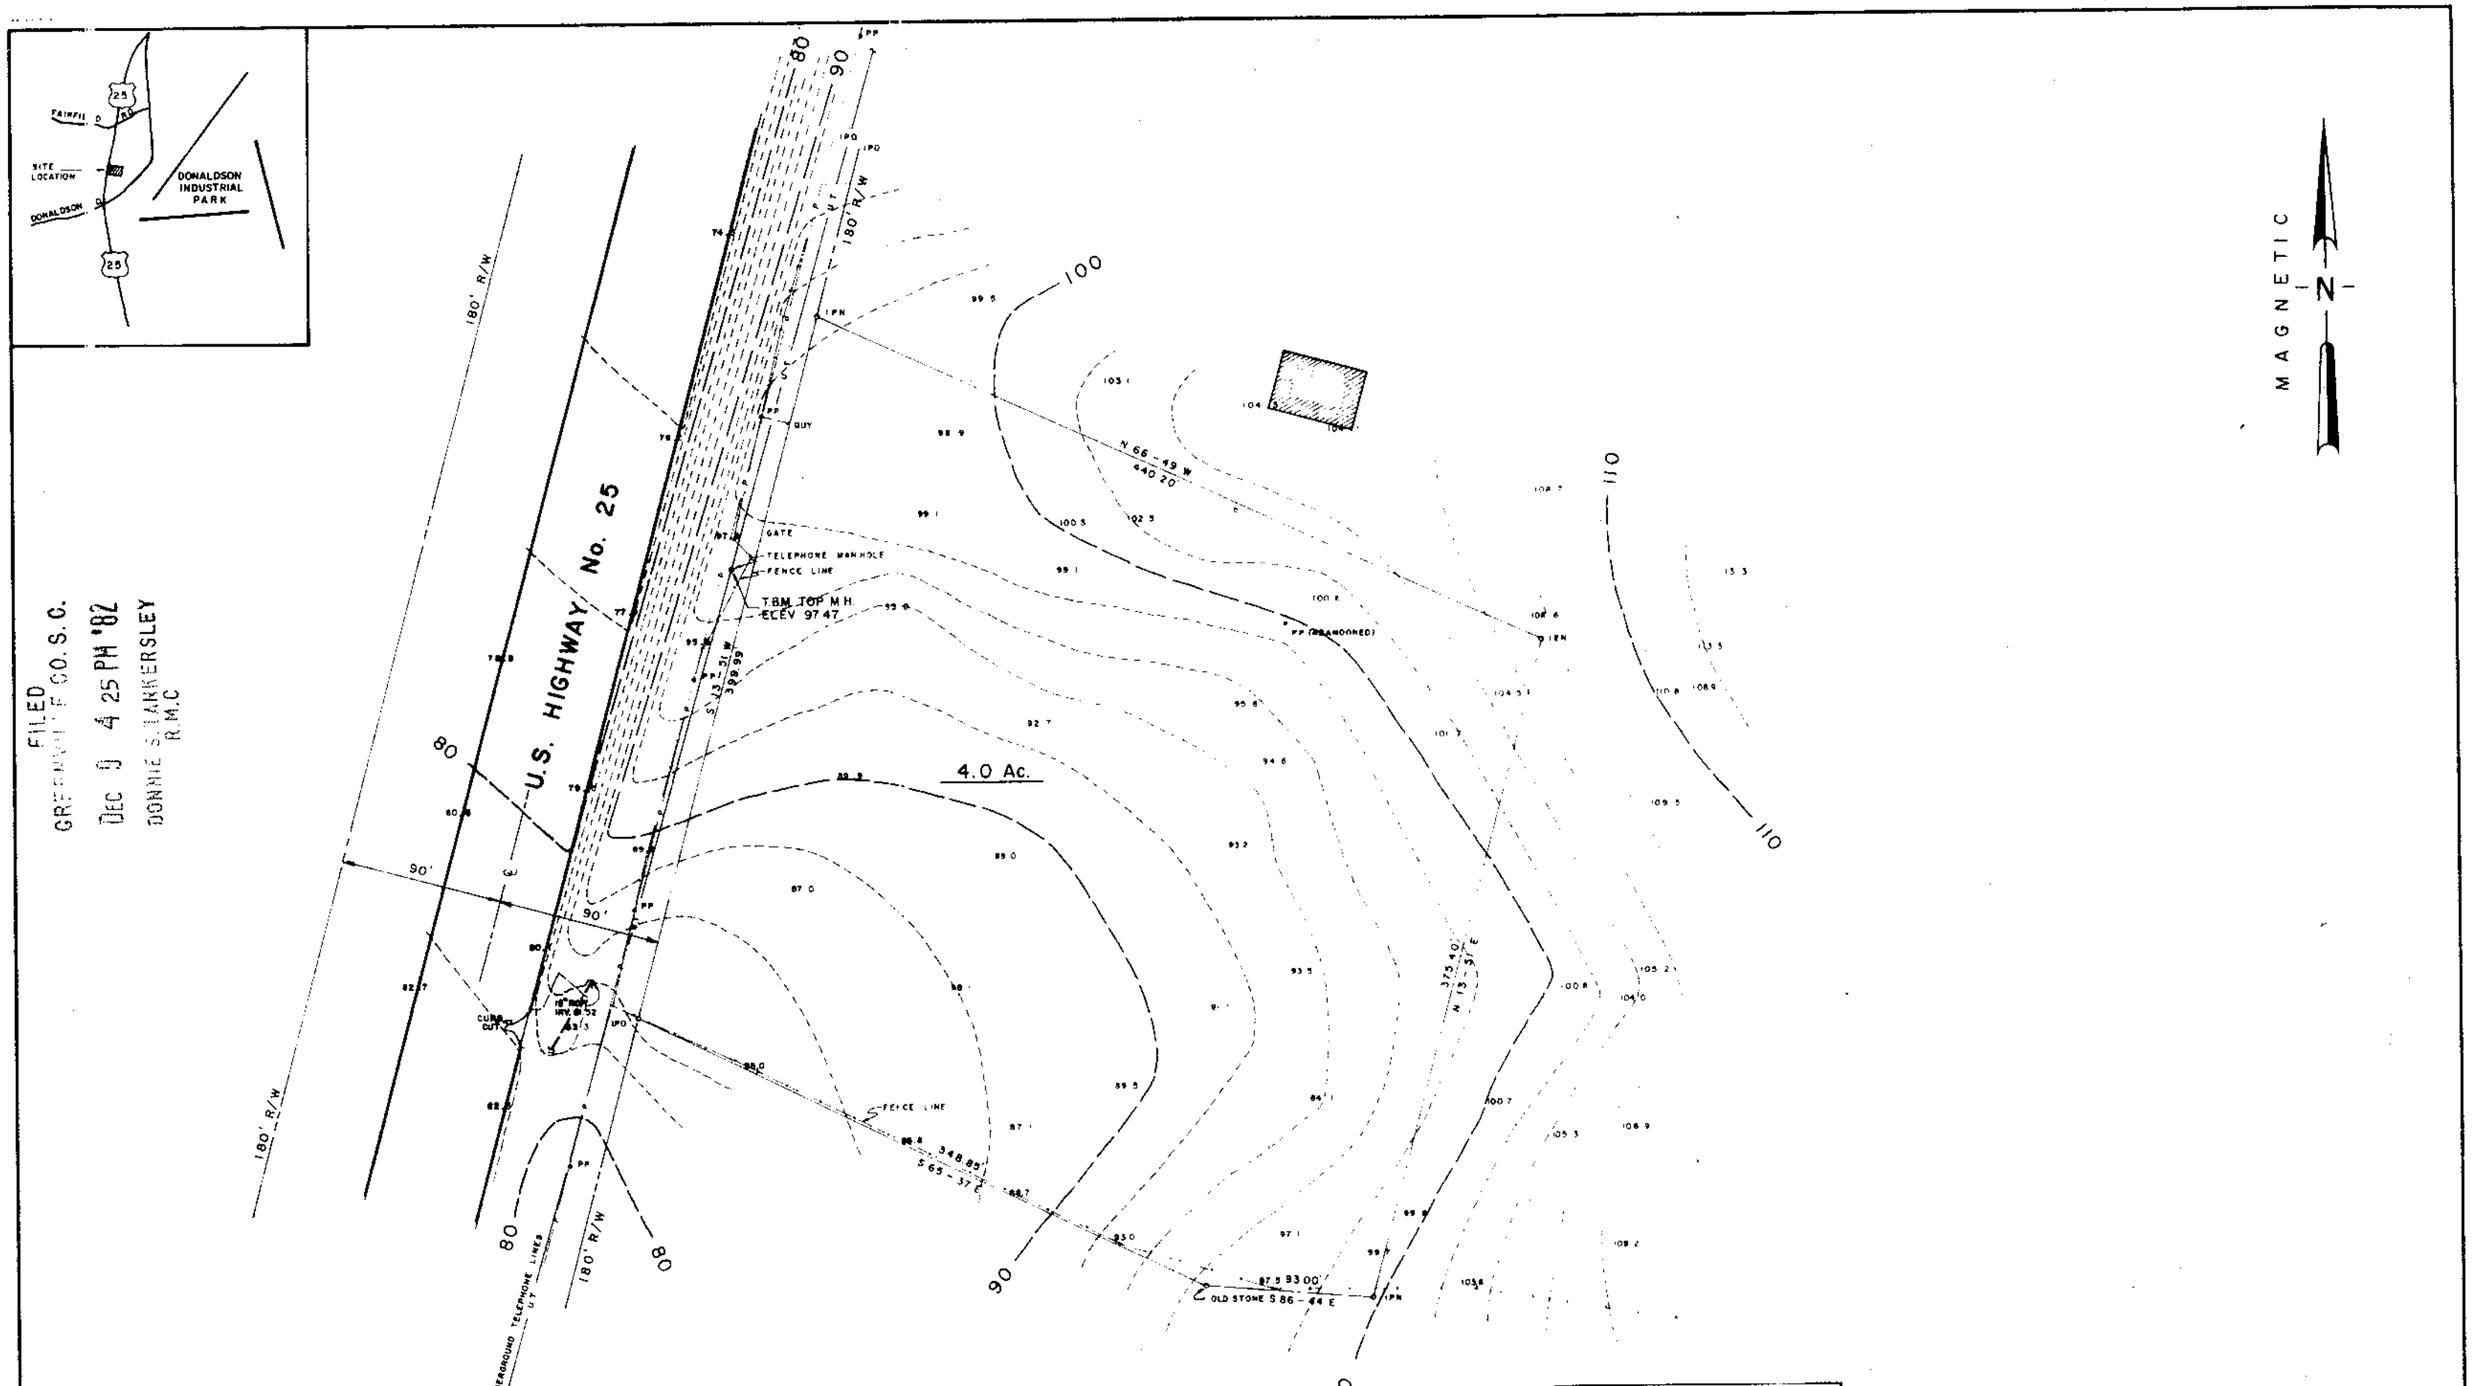


FILED
GREENVILLE CO. S.C.
DEC 9 4 25 PM '82
DONNIE S. TANKERSLEY
R.M.C

DEC 9 1982 14024

9.H-57

NOTES

1. LOCATION OF UNDERGROUND TELEPHONE LINE IS APPROX. ONLY AND SHOULD BE FIELD LOCATED BEFORE CONSTRUCTION
2. TBM FOR SURVEY IS TOP OF TELEPHONE MANHOLE ELEV 97.47

Certification

(1) This is to certify that the bearings and distances, and or measurements, shown on this plat are correct, and that all rights of way, easements, and encroachments, if shown, are apparent from field observation of the subject property at the time of the survey are as shown

(2) This is to certify that the area of the subject property shown on this plat was computed by the coordinate method of area calculation and that this is a CLASS A survey

(3) The Department of Housing and Urban Development Flood Way Data for Greenville County shows this property (is being flood plain) (is not in a flood plain) (location cannot be determined

William V. Gaston 7261
SIGNATURE OF REGISTERED LAND SURVEYOR DATE REG. NO.

REFERENCES

| | | | |
|---|---|---|---|
| PB | DB 585-301 | PB 401-2-37 | |
| PB | DB 996-409 | PB 407-1-8 | |
| PB | DB | PB | |
| PB | DB | PB | |

REVISIONS AND RECERTIFICATIONS

| NO | BY | DATE | DESCRIPTION | JOB NO REFERENCE | APPROVED |
|---|---|---|---|---|---|
| | | | | | |

40 0 40 80
scale 1" = 40' feet

Arbor Engineering, Inc.
P.O. BOX 26 GREENVILLE, S.C.
LANDSCAPE ARCHITECTS CIVIL ENGINEERS SURVEYORS PLANNERS

ARBOR ENGINEERING

REGISTERED LAND SURVEYOR 7261 WILLIAM V. GASTON
SEAL

| NO | DATE | BY | DESCRIPTION | APPR |
|---|---|---|---|---|
| 1 | 30-12-82 | | ADDED R/W ON U.S. 25 | WNS |

REVISIONS

BOUNDARY AND TOPOGRAPHIC SURVEY FOR
PROJECT DRYDOCK
GREENVILLE SOUTH CAROLINA

| DRAWN | CHECKED | DATE |
|---|---|---|
| WNS | CJR | 16 NOV 82 |
| SCALE 1"=40' | FILE | DWG NO 82201 |

MICROFILMED

500 x 10451B01