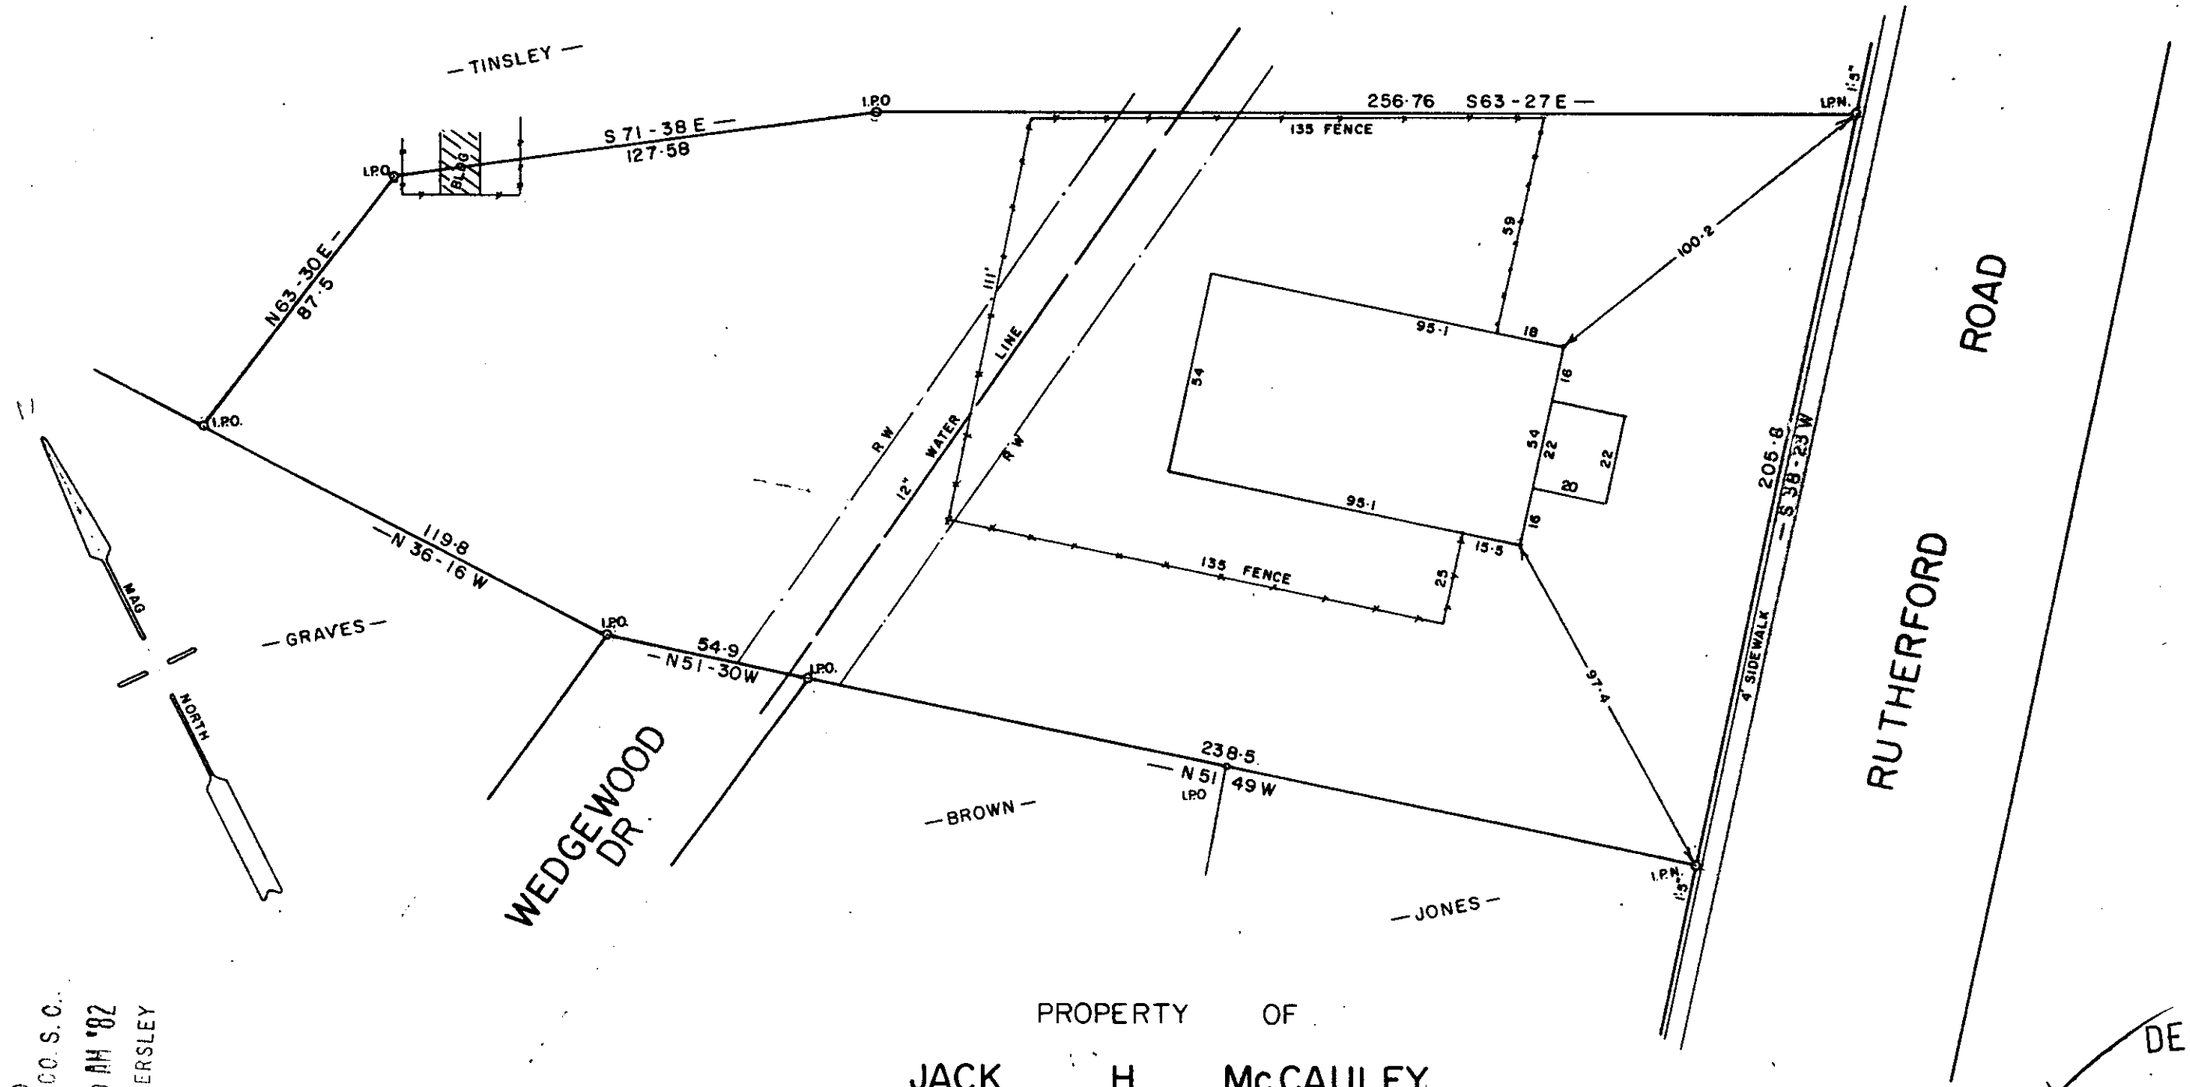

14987

PROPERTY OF

JACK H. McCAULEY
3
NEKODA L. McCAULEY
GREENVILLE S. C.

1.43 Ac.

DEC 20 1982

9-H-63

DEC. - 14 - 1982

SCALE 1" = 40'

BLK. BK. P10-7-53

JONES ENGINEERING SERVICE 1006 E. PERRY RD.

FILED
GREENVILLE CO. S.C.
Dec 20 11 00 AM '82
DONNIE S. TANKERSLEY
R.M.C.

CLIFFORD C. JONES
REGISTERED ENGINEER
SOUTH CAROLINA

SOUTH CAROLINA
REGISTERED PROFFESSIONAL ENGINEER AND LAND SURVEYOR
1144
CLIFFORD C. JONES

MICROFILMED

5.00 8 11841801