MICROFILMED

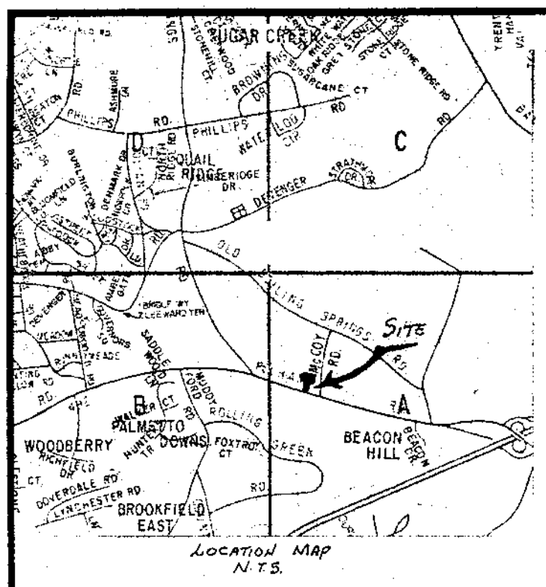

LOCATION MAP
N.T.S.

FILED
GREENVILLE CO. S. C.
DEC 30 3 43 PM '82
DONNIE S. TANKERSLEY
R.M.C.

N

MAGNETIC

NOTES:

1) PLAT COMPILED FROM PREVIOUS SURVEYS BY ENWRIGHT ASSOC.

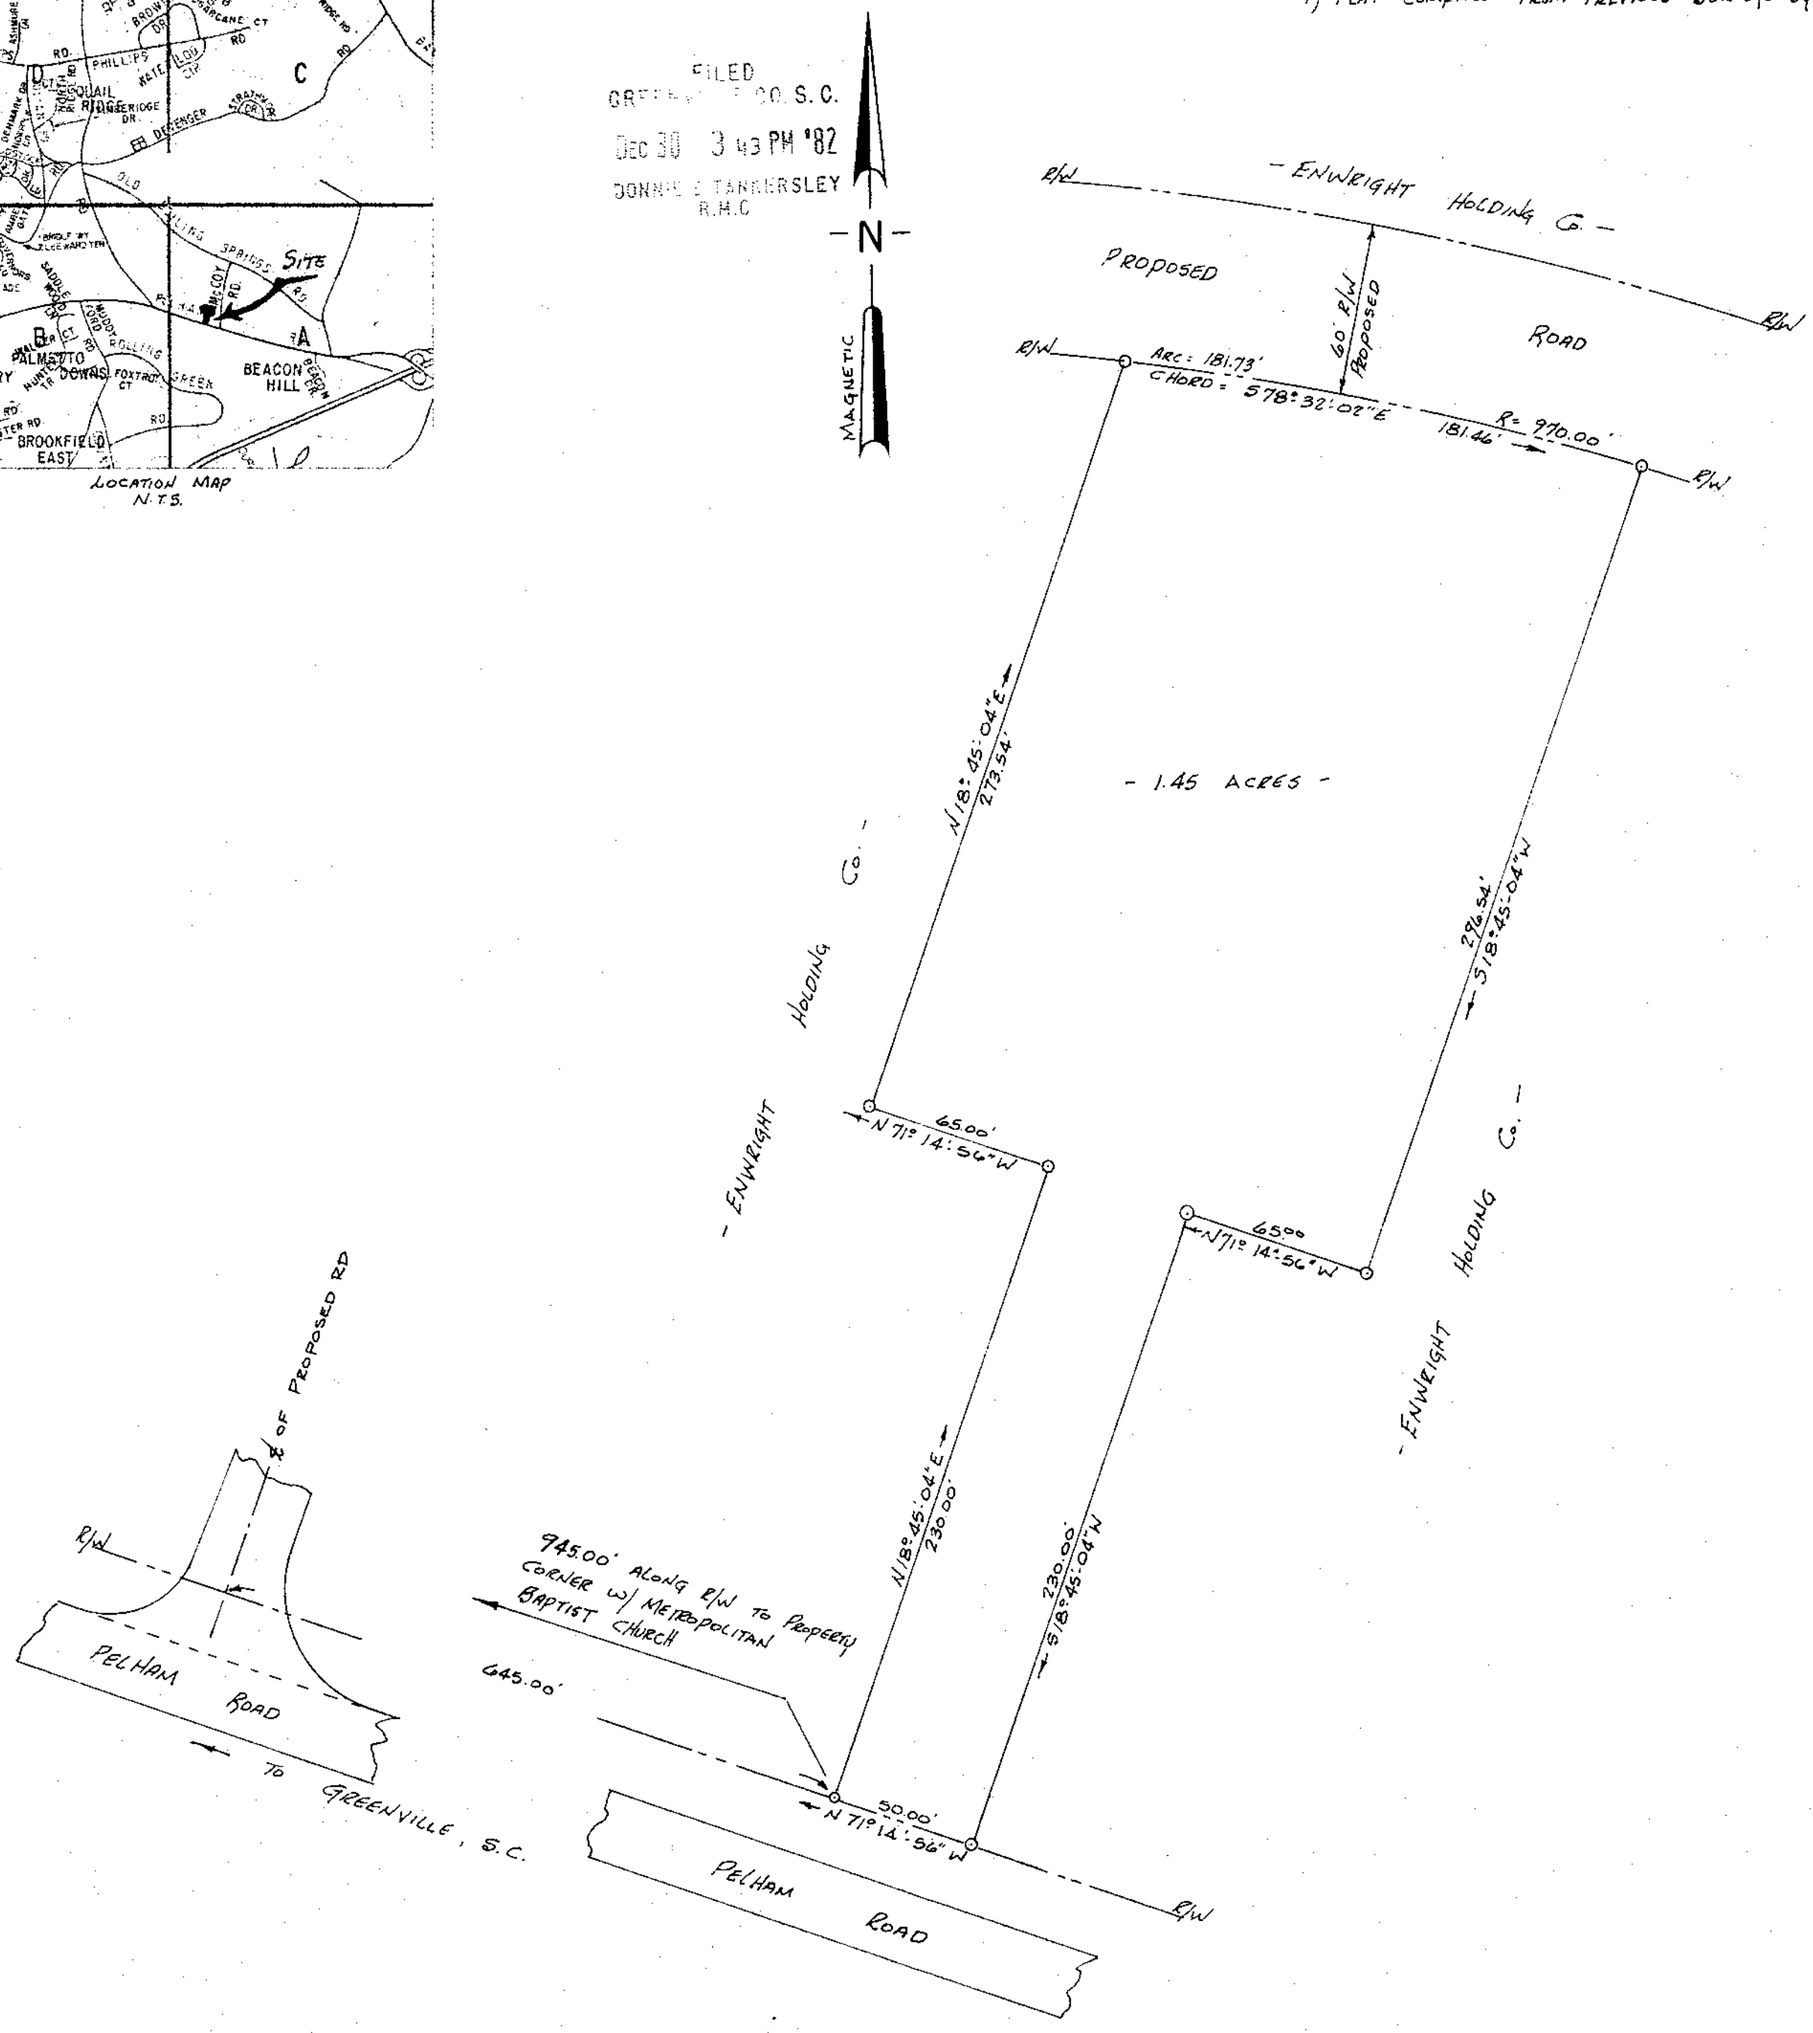

1"=50' scale 50 0 50 100 feet

PRINTED
DEC 29 1982 16032
ENWRIGHT ASSOCIATES

DEC 30 1982

✓ 9-J-30

REV.	DATE	BY	DESCRIPTION	APP.
0	12/29/82	T.M.A.	FOR ISSUE	

REVISION

SEAL

COMPILED PLAT FOR :

GREENVILLE HOSPITAL SYSTEM
BOARD OF TRUSTEES

GREENVILLE COUNTY SOUTH CAROLINA

enwright associates, inc.
engineers planners surveyors
GREENVILLE, SOUTH CAROLINA

DRAWN	DESIGN	CHECK	FILE	RETIRED
T.M.A.	T.M.A.			
DATE 12/29/82	SCALE 1"=50'	DWG. NO. 80061-00-1-00		

N47093

©

DATE 2 DE30 82 1531 5.00CI