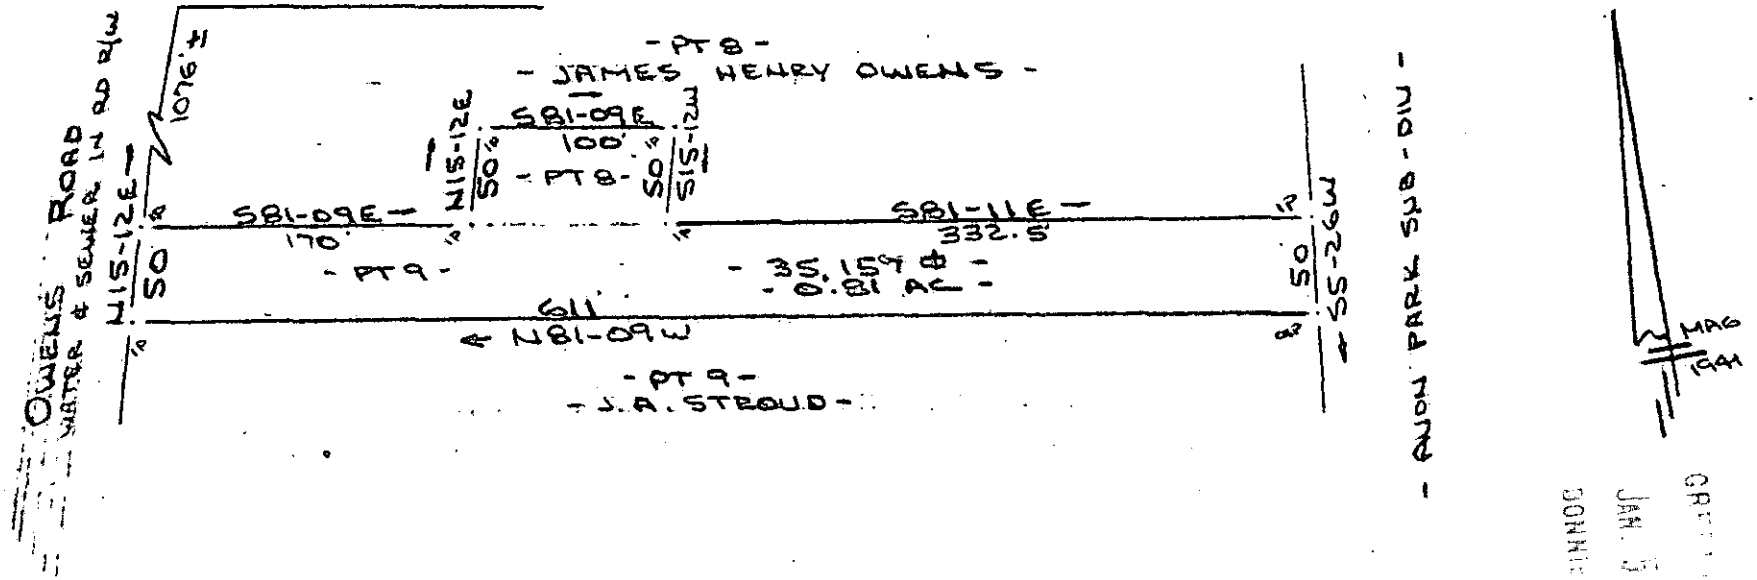

SURVEY FOR
NATHAN C. FORRESTER & LINDA O. FORRESTER
GREENVILLE COUNTY, S.C.
SCALE: 1"=100' 3 JAN. 1983

100 50 0 100

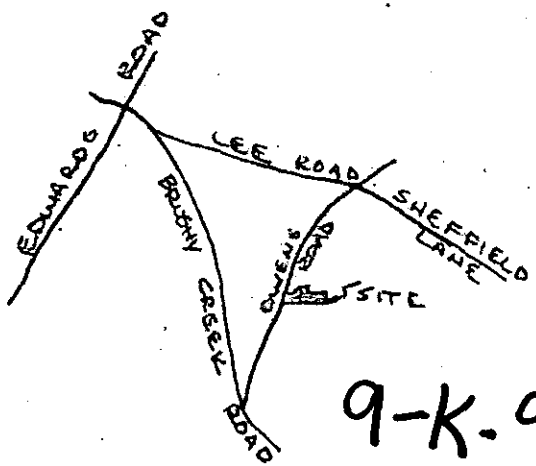

LOCATION MAP
NO SCALE

9-K-95

16378

I Certify That The Ratio Of Precision Of The Field Survey Is 1/3500+ As Shown Hereon And That The Area Determined By D.M.D. Method Of Area Calculations.

JAN 5 1983

R. B. Bruce

CAROLINA SURVEYING CO.
112 MANLY ST
GREENVILLE, S.C.

FILED
GREENVILLE CO. S.C.
JAN 5 10 32 AM '83
DONNIE S. TANKERSLEY
R.M.C.

MICROFILMED

SOUTH CAROLINA REGISTERED LAND SURVEYOR

5 83 421

3.00CI