AF 10505

MICROFILMED

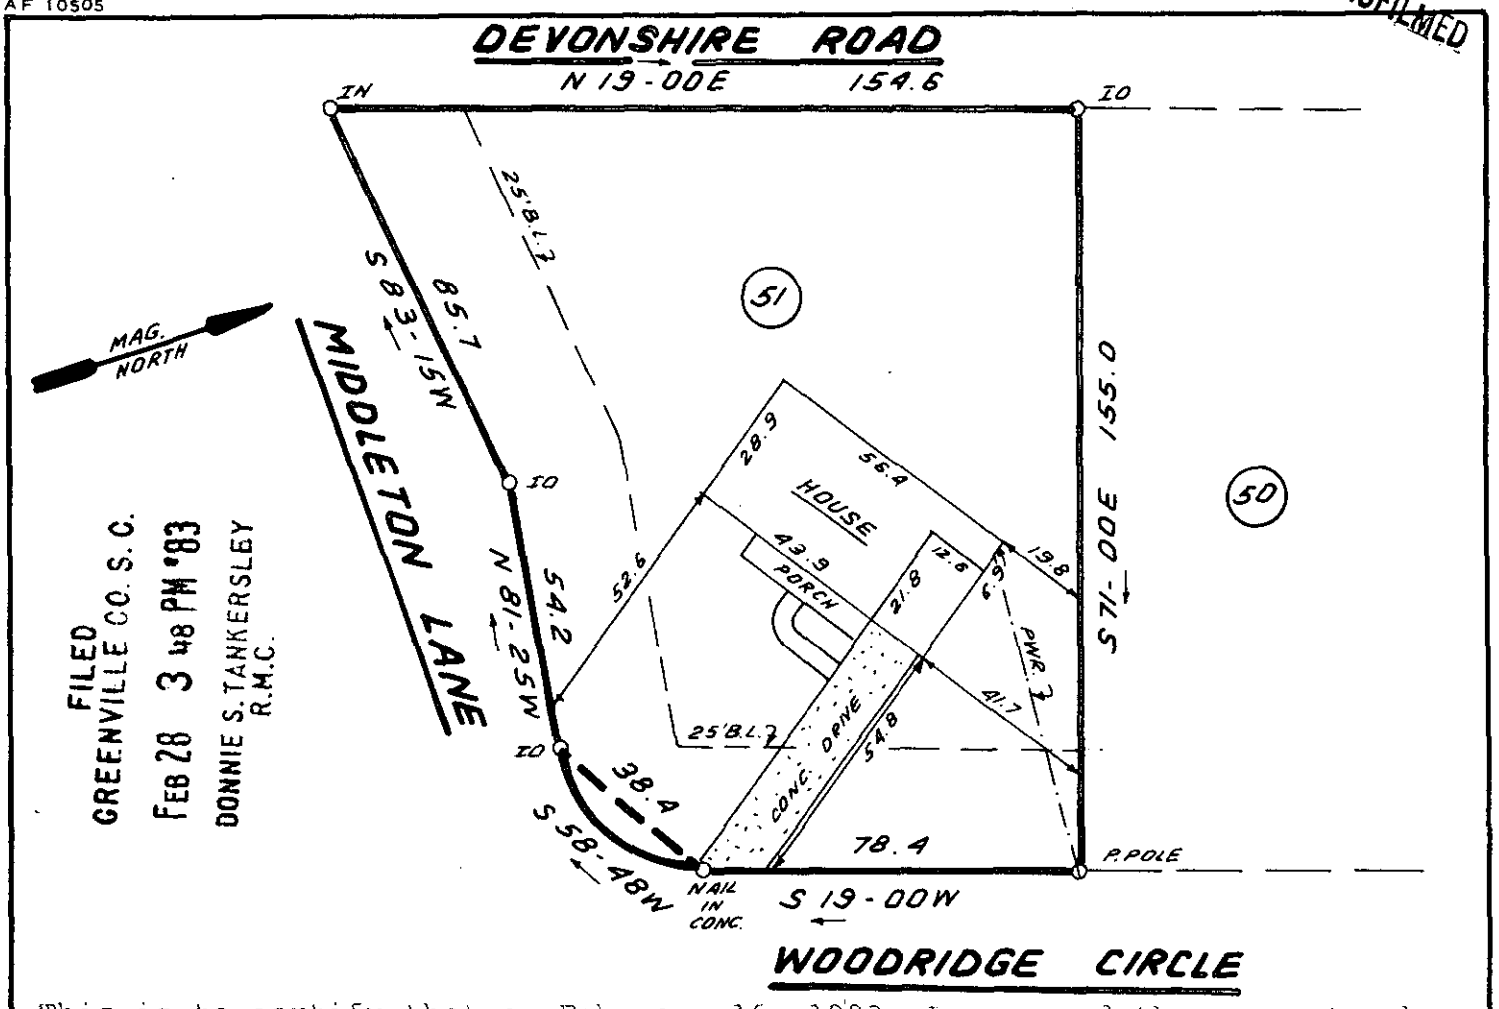

FILED
GREENVILLE CO. S.C.
FEB 28 3 48 PM '83
DONNIE S. TANKERSLEY
R.M.C.

This is to certify that on February 16, 1983, I surveyed the property shown on this plat, known as Lot 51 on the plat of Windsor Park, recorded in the RMC Office of Greenville County in Plat Book RR on page 25, and that the property lines, walls and buildings are as shown hereon; that the building located on said lot does not encroach or project on adjacent streets or property, and that no adjacent walls or buildings encroach or project on said premises, and that no utility lines cross this property except as shown hereon. This property is not located in a designated flood hazard area.

James R. Freeland

James R. Freeland PLS and PE 4781

GCTO ----3 FE28 83 072

40 0 40 80
scale feet

FEB 28 1983

21416

9N-68

SOUTH CAROLINA REGISTERED LAND SURVEYOR NO. 4781 JAMES RALPH FREELAND

3.00CD

STATE OF SOUTH CAROLINA
GREENVILLE COUNTY

WINDSOR PARK
LOT 51
PROPERTY OF
GAIL M. HAGENBUCH

FREELAND & ASSOCIATES
Engineers • Land Surveyors
GREENVILLE, S.C.

SURVEY	D.C.H.
DRAWN	B.R.
CHECK	M.C.
SCALE	1" = 40'
DATE	FEB. 15. 83
DWG. NO.	8427

PRINT MACHINE INC.