MICROFILMED

AF 10505

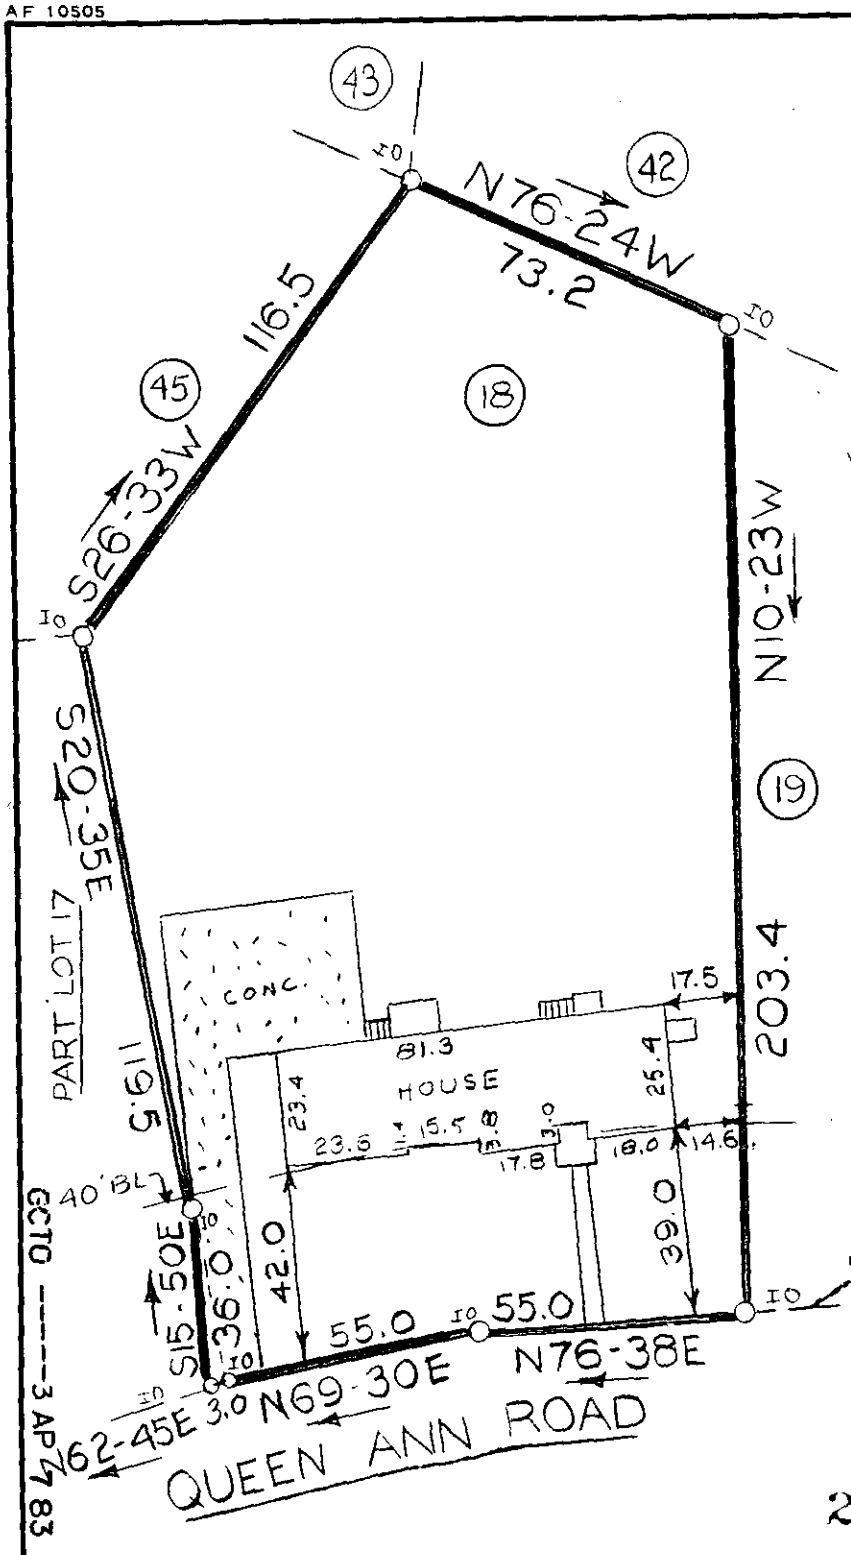

FILED
GREENVILLE CO. S.C.
APR 7 11 39 AM '83
DONNIE S. TANKERSLEY
R.M.C.

This is to certify that on March 30,1983, I surveyed the property shown on this plat, known as Lot 18 and Part Lot 17 on Plat of Foxcroft, Map 2, Sec. 2, recorded in the RMC Office of Greenville County in Plat Book 4N on Page 37, and that the property lines, walls and buildings are as shown hereon; that the building located on said lot does not encroach or project on adjacent streets or property, and that no adjacent walls or buildings encroach or project on said premises, and that no utility lines cross this property except as shown hereon. This property is not located in a designated flood hazard area.

James R. Freeland RLS & PE 4781

APR 7 1983

25963 9P-18

GCTO ----- 3 APR 7 83

SOUTH CAROLINA REGISTERED LAND SURVEYOR NO. 4781 JAMES RALPH FREELAND

SEAL

STATE OF SOUTH CAROLINA
GREENVILLE COUNTY

FOXCROFT
SEC II; LOT 18 & PT 17
PROPERTY OF
GREGORY N. BENTZEL
MARY S. BENTZEL

FREELAND & ASSOCIATES
Engineers • Land Surveyors
GREENVILLE, S.C.

SURVEY	JC
DRAWN	LG
CHECK	MC
SCALE	1" = 40'
DATE	3/30/83
DWG. NO.	8682

PRINT MACHINE INC.