AF 10755B

MICROFILMED

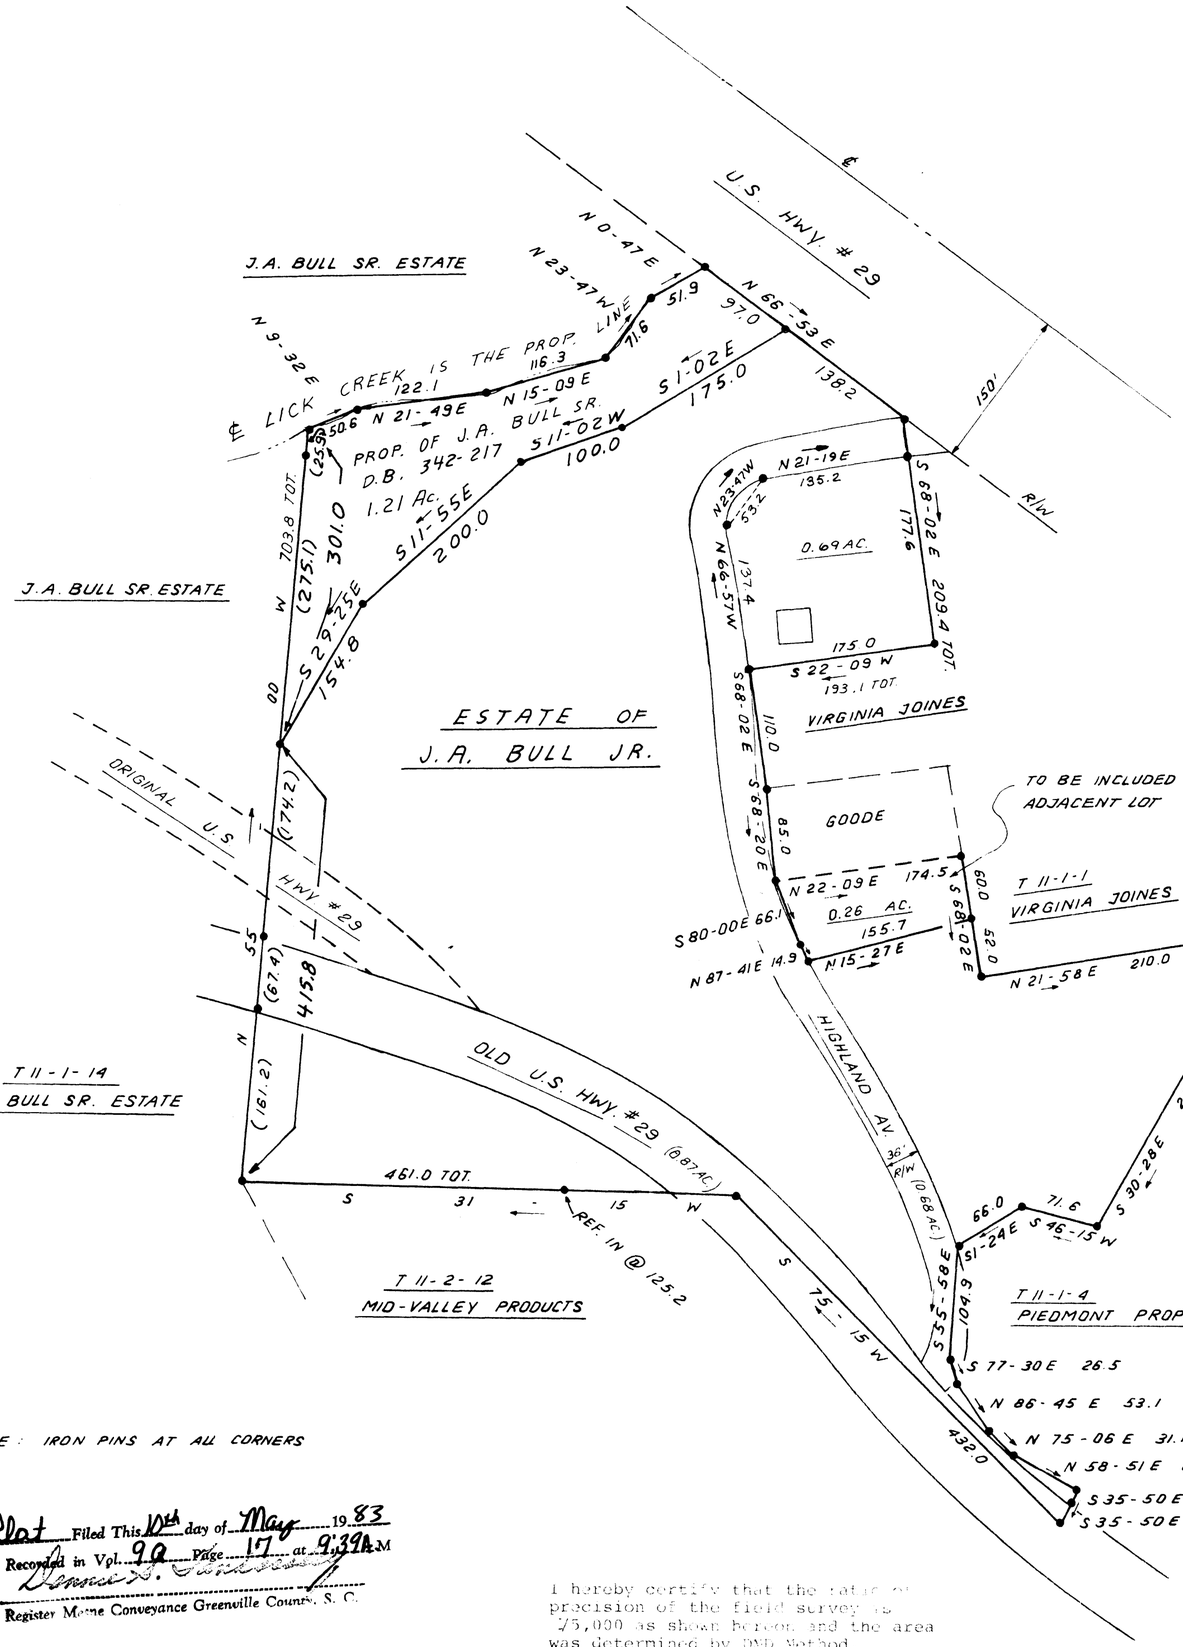

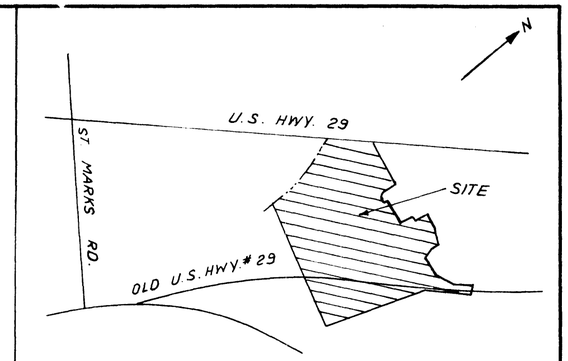

LOCATION MAP

MAG

J.A. BULL JR. ESTATE	
ACREAGE	
TOTAL:	10.65
LESS RD. R/W:	1.55
LESS 2 LOTS:	0.95
NET:	8.15

FILED
GREENVILLE CO. S.C.
MAY 10 9 39 AM '83
DONNIE S. TANKERSLEY
R.M.C.

THIS PLAT IS NOT A SUBDIVISION AS DEFINED BY THE GREENVILLE COUNTY SUBDIVISION REGULATIONS.
5.10.83
Chairman, Secretary, or Director of Planning.
Greenville County Planning Commission

29758

9-Q-17

REVISED 4-26-83

NOTE: IRON PINS AT ALL CORNERS

Plat Filed This 10th day of May 19 83
And Recorded in Vol. 90 Page 17 at 9:39 A.M.
Register Mesne Conveyance Greenville County, S. C.

I hereby certify that the ratio of precision of the field survey is 1/5,000 as shown hereon, and the area was determined by DMD Method.
James R. Freeland PLS & PE 4781

SOUTH CAROLINA REGISTERED LAND SURVEYOR NO. 4781 JAMES RALPH FREELAND
SEAL

STATE OF SOUTH CAROLINA
GREENVILLE COUNTY

ESTATE OF
J. A. BULL JR.

FREELAND & ASSOCIATES
Engineers • Land Surveyors
GREENVILLE, S.C.

SURVEY	L.T.
DRAWN	B.R.
CHECK	JRC
SCALE	1" = 100'
DATE	DEC. 1, 1980
DWG. NO.	5982

5.00 3 5118 1A01