MICROFILMED

FILED
GREENVILLE CO. S.C.
MAY 12 2 51 PM '83
DONNIE S. TANKERSLEY
R.M.C

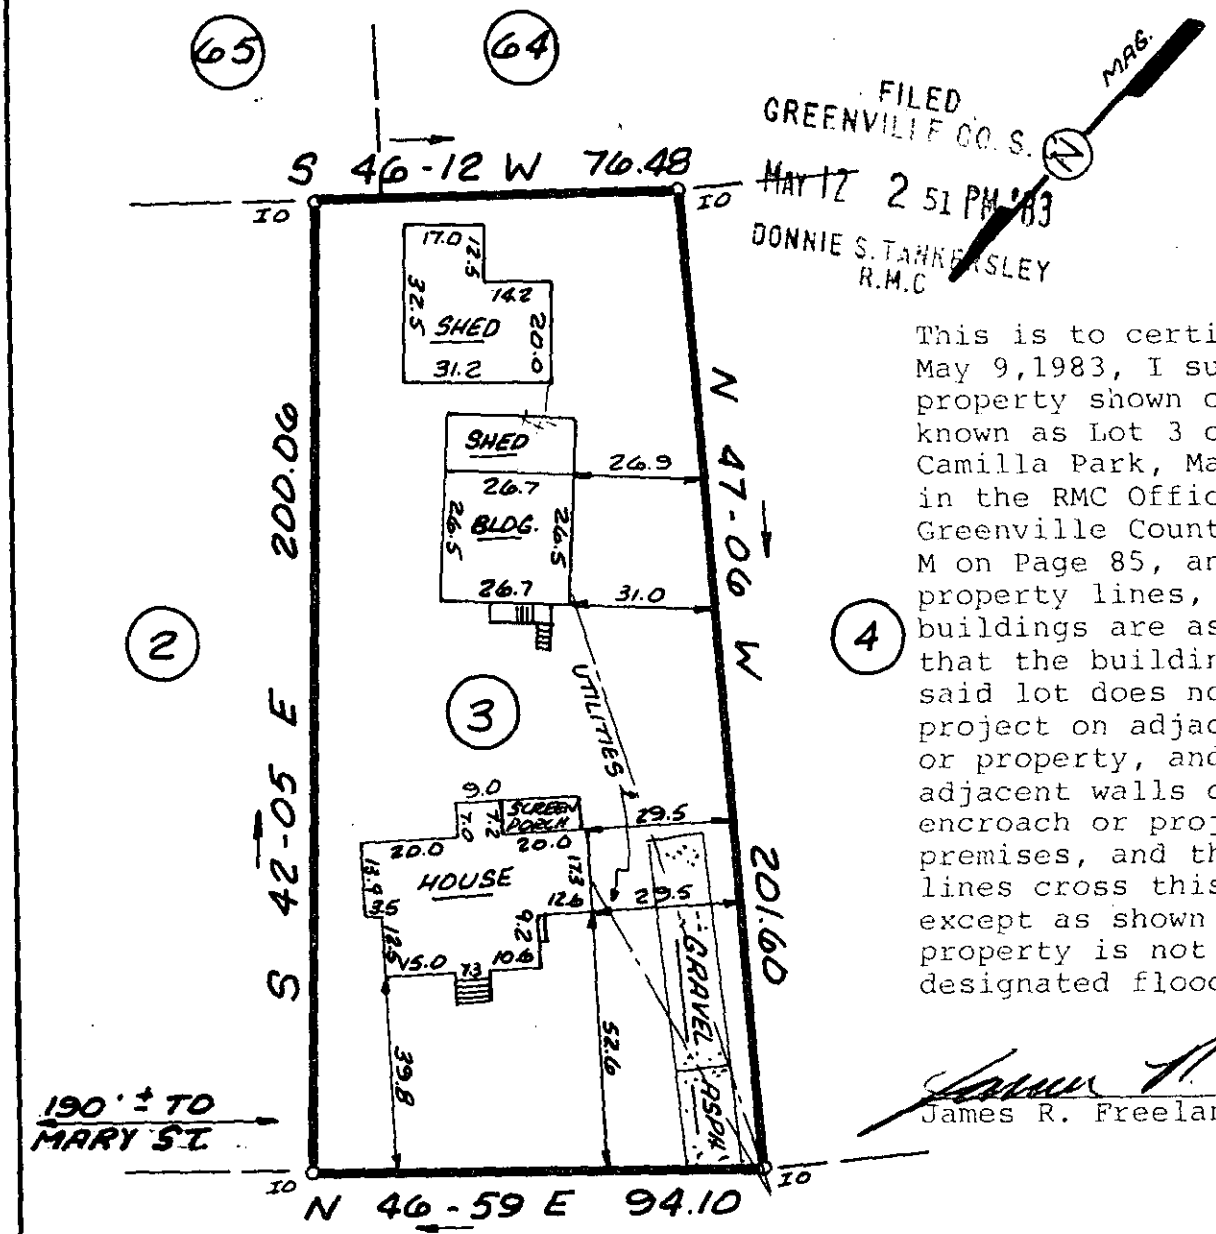

This is to certify that on May 9,1983, I surveyed the property shown on this plat, known as Lot 3 on Plat of Camilla Park, Map 2, recorded in the RMC Office of Greenville County in Plat Book M on Page 85, and that the property lines, walls and buildings are as shown hereon; that the building located on said lot does not encroach or project on adjacent streets or property, and that no adjacent walls or buildings encroach or project on said premises, and that no utility lines cross this property except as shown hereon. This property is not located in a designated flood hazard area.

James R. Freeland RLS & PE
4781

9-5-62

MAY 12 1983

30104

40 0 40 80
scale feet

SOUTH CAROLINA REGISTERED LAND SURVEYOR NO. 4781 JAMES RALPH FREELAND

SEAL

STATE OF SOUTH CAROLINA
GREENVILLE COUNTY

CAMILLA PARK
MAP 2; LOT 3
PROPERTY OF
HAROLD W. WOOD
& FRANCES C. WOOD

FREELAND & ASSOCIATES
Engineers • Land Surveyors
GREENVILLE, S.C.

SURVEY	LT
DRAWN	KEG
CHECK	M.C.
SCALE	1"=40'
DATE	5-9-83
DWG. NO.	8914

3.00 3 37781A01