MICROFILMED

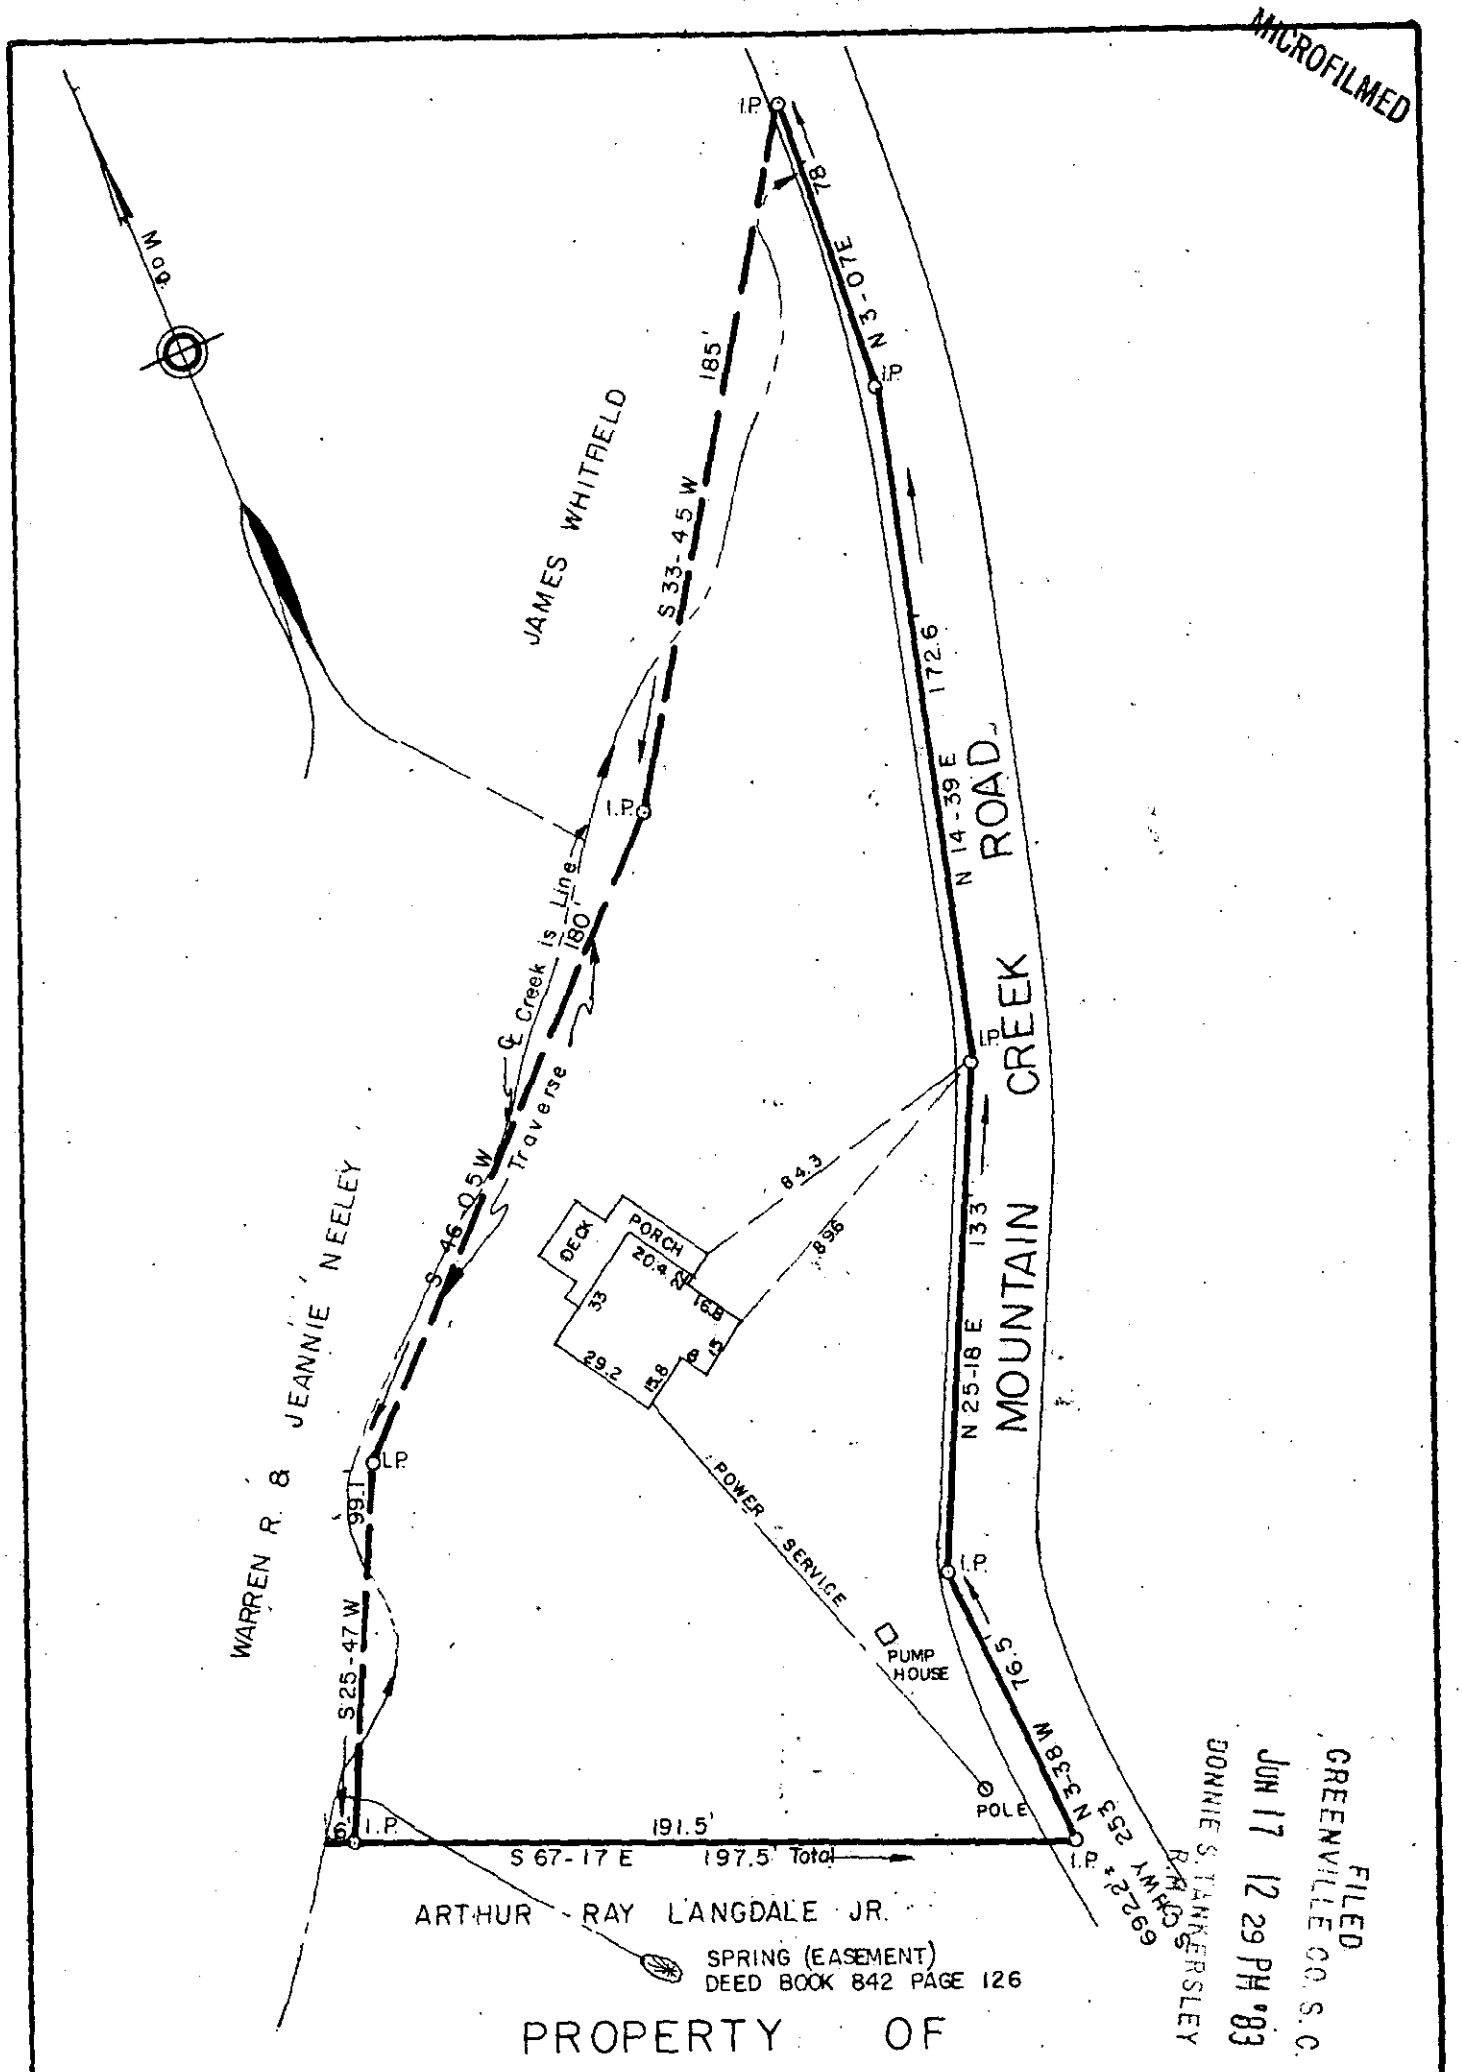

PROPERTY OF

MACKEY CHARLES DEMPSEY

JUNE T. DEMPSEY

GREENVILLE COUNTY, S.C.

34354

9-U-35

Scale 1" = 50' JUNE, 1983

JUN 17 1983

This is to certify that on the 15th day of June, 1983, we surveyed the property shown on this plat from plat of Mackey Charles Dempsey; and that the property lines, walls and buildings are as shown hereon; that the buildings located on said lot do not encroach or project on adjacent streets or property; and that no adjacent buildings or walls encroach or project on said premises.

William B Fant
DALTON & NEVES CO., ENGINEERS

LAND SURVEYOR 6266

F.B. 474
S.C. Reg. No. 6266

FILED
GREENVILLE CO. S.C.
JUN 17 12 29 PM '83
DONNIE S. TANKERSLEY
R.M.C.

SCTB ----2 JN17 83 1232 3.00CB