NOTES

THERE IS A ____ UTILITY AND DRAINAGE EASEMENT ALONG EACH SIDE OF ALL SIDE PROPERTY LINES, AND A ____ EASEMENT ALONG EACH SIDE OF REAR PROPERTY LINES.

REVISIONS AND RECERTIFICATIONS

NO.	BY	DATE	DESCRIPTION	JOB NO. REFERENCE	APP.
1	WNS	23 AUG 83	REVISED TITLE	83219	WNS
2					
3					
4					

REFERENCES

BB	DB	PB 9W-12	
BB	DB	PB	
BB	DB	PB	
BB	DB	PB	

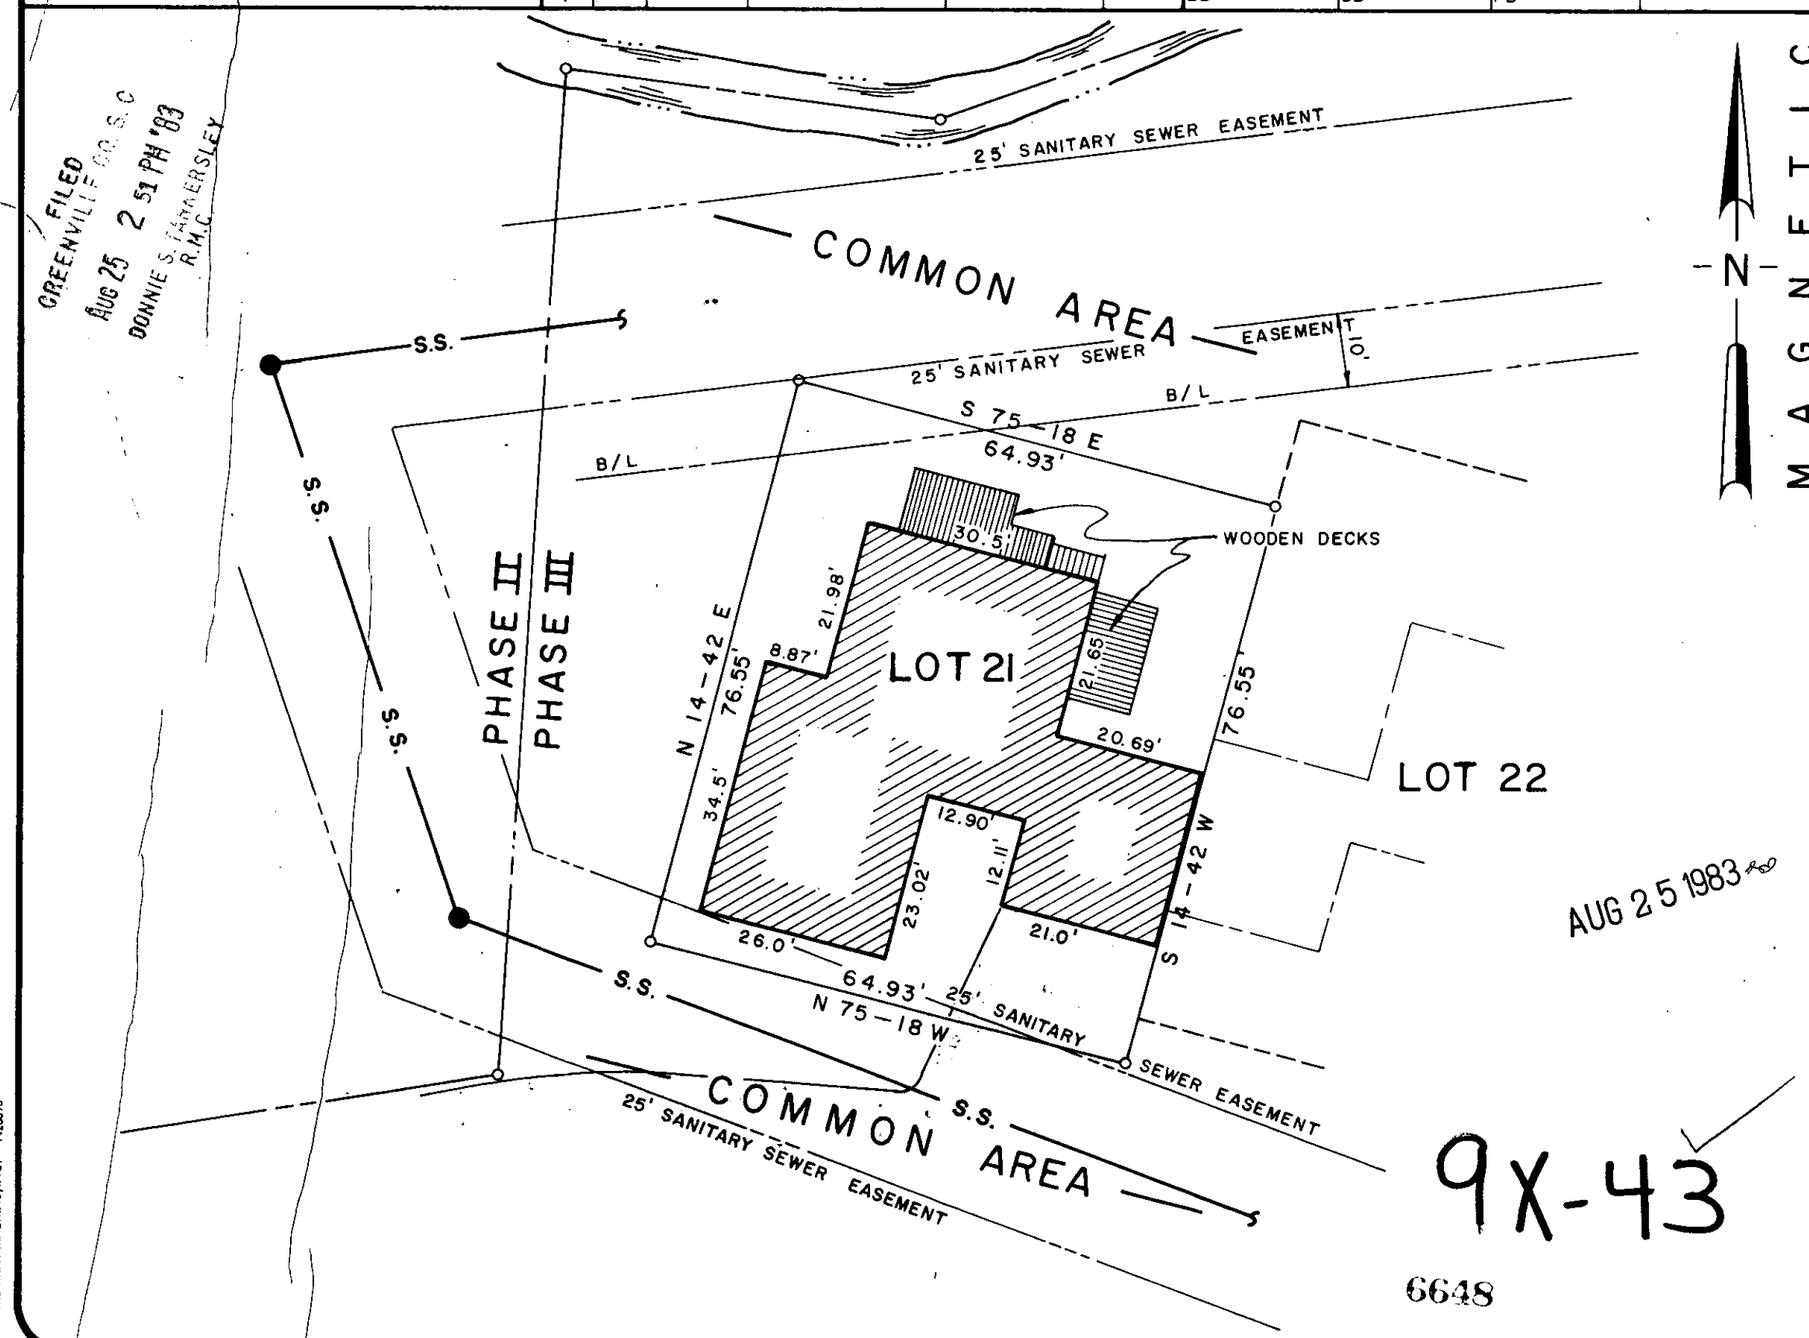

FILED
GREENVILLE CO. S.C.
AUG 25 2 51 PM '83
DONNIE S. TANKERSLEY
R.M.C.

LOCATION MAP

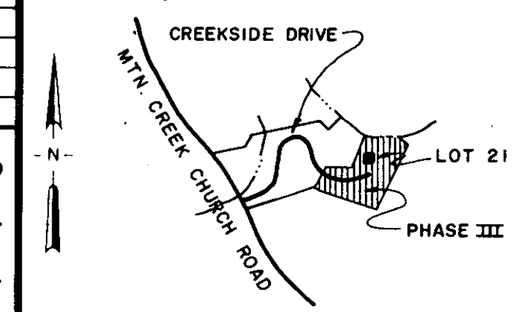

CERTIFICATION

THIS IS TO CERTIFY TO A.W. & M.E. BORTOLOTTI THAT AN ACTUAL FIELD SURVEY WAS PERFORMED ON THIS PROPERTY UNDER MY SUPERVISION AND I DECLARE THAT:

(1) THE FIELD SURVEY AND THIS PLAT REPRESENT A DEPENDENT RESURVEY OF THE SUBJECT PROPERTY AND THAT THE INFORMATION SHOWN HEREON IS CORRECT TO THE BEST OF MY PROFESSIONAL KNOWLEDGE AND BELIEF.

(2) ALL RIGHTS OF WAY, EASEMENTS AND ENCROACHMENTS OBVIOUS AND APPARENT FROM FIELD OBSERVATION OF THE SUBJECT PROPERTY AT THE TIME OF THE SURVEY ARE AS SHOWN.

(3) THE AREA OF THE SUBJECT PROPERTY WAS CALCULATED BY COORDINATES AND THAT THIS IS A CLASS B SURVEY.

William N. Clayton — 22 AUG 83 — 11726

SIGNATURE OF REGISTERED LAND SURVEYOR — DATE — S.C. REG. NO.

THIS IS TO CERTIFY TO _____ THAT THIS DRAWING IS A COMPOSITE PLAT AND DOES NOT CONSTITUTE AN ACTUAL FIELD SURVEY, AND THAT ANY USE OF THIS DRAWING FOR ANY PURPOSE OTHER THAN GENERAL REFERENCE IS DONE SO WITH THE UNDERSTANDING THAT ARBOR ENGINEERING INC. ASSUMES NO RESPONSIBILITY OR LIABILITY FOR ITS ACCURACY OR CORRECTNESS.

SIGNATURE OF REGISTERED LAND SURVEYOR — DATE — S.C. REG. NO.

THE DEPARTMENT OF HOUSING AND URBAN DEVELOPMENT FLOOD WAY DATA FOR GREENVILLE COUNTY SHOWS THIS PROPERTY ☐ TO BE IN A FLOOD PLAIN AREA ☒ NOT TO BE IN A FLOOD PLAIN AREA ☐ LOCATION CANNOT BE DETERMINED.

PROPERTY SURVEY FOR
A.W. & M.E. BORTOLOTTI

LOT No. 21
CREEKSIDE VILLAS P.U.D.
PHASE III

GREENVILLE — SOUTH CAROLINA

SCALE 20 0 20 40

RESEARCH N/A	DRAWN WNS	CHECK WNS	DATE 1 AUG 83
FILE	FIELD WORK BY N/A		JOB NO. 83219

ARBOR ENGINEERING

P.O. BOX 263, GREENVILLE, S.C.

LANDSCAPE ARCHITECTS · ENGINEERS · LAND SURVEYORS

THE PRINT MACHINE, INC. N28693

MICROFILMED

SCTO ------2 AU25 83 167