MICROFILMED

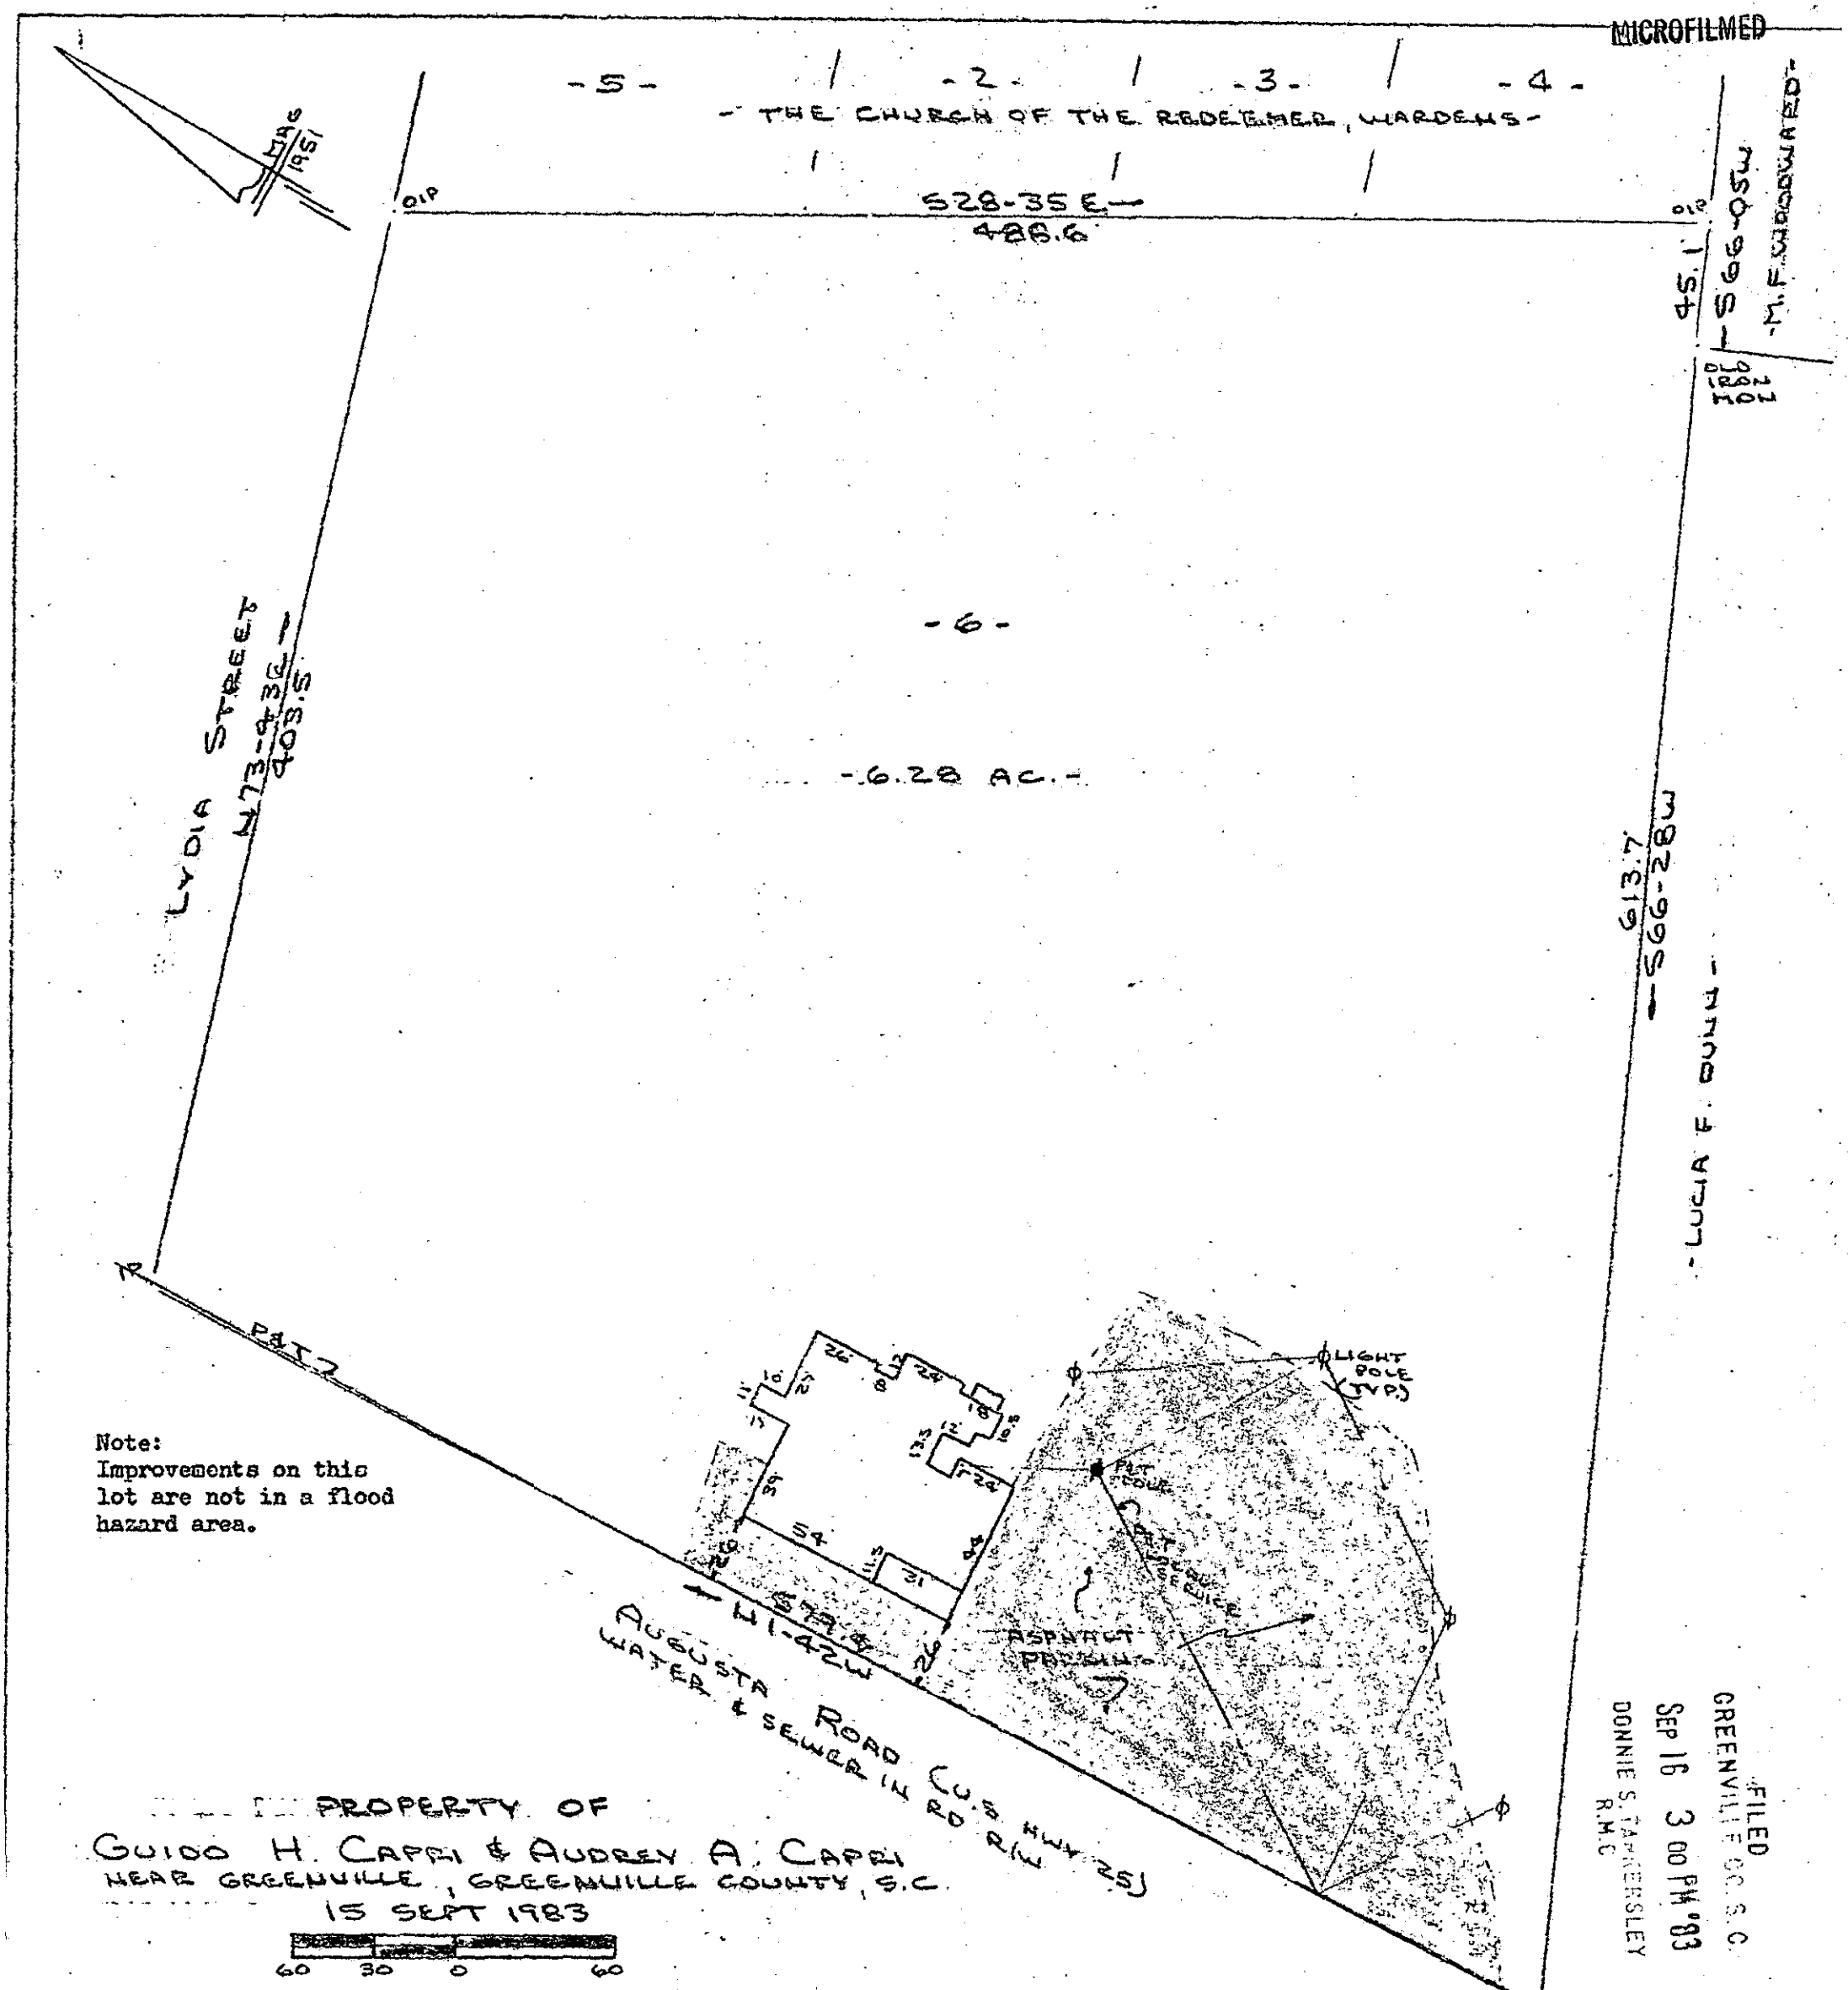


Note:
Improvements on this lot are not in a flood hazard area.

FILED
GREENVILLE CO. S.C.
SEP 16 3 00 PM '83
DONNIE S. TANKERSLEY
R.M.C.

This is to certify that on the 15th day of September, 1983, I surveyed the property shown on this plat, being known as lot 6 ( 6.28 acres ) on plat of REDEEMER HEIGHTS and recorded in the RMC Office Greenville County, S. C., in Plat Book " GG " at Page 19 and also known as PROPERTY OF GUIDO H. CAPRI & AUDREY A. CAPRI and recorded in the RMC Office Greenville County, S. C., in Plat Book at Page ; and that the property lines, walls and buildings are as shown hereon, and that the walls and buildings located on said lot do not encroach or project on adjacent street or property, and that no adjacent walls or buildings encroach or project on said premises, and no power lines cross this property except as shown hereon.

SEP 16 1983

9-X-67

R. B. Bruce, RLS #1952

CAROLINA SURVEYING CO.
112 Manly St.
Greenville, S. C.

9068

256/53

M15.1-2-6

500 3 3901A01