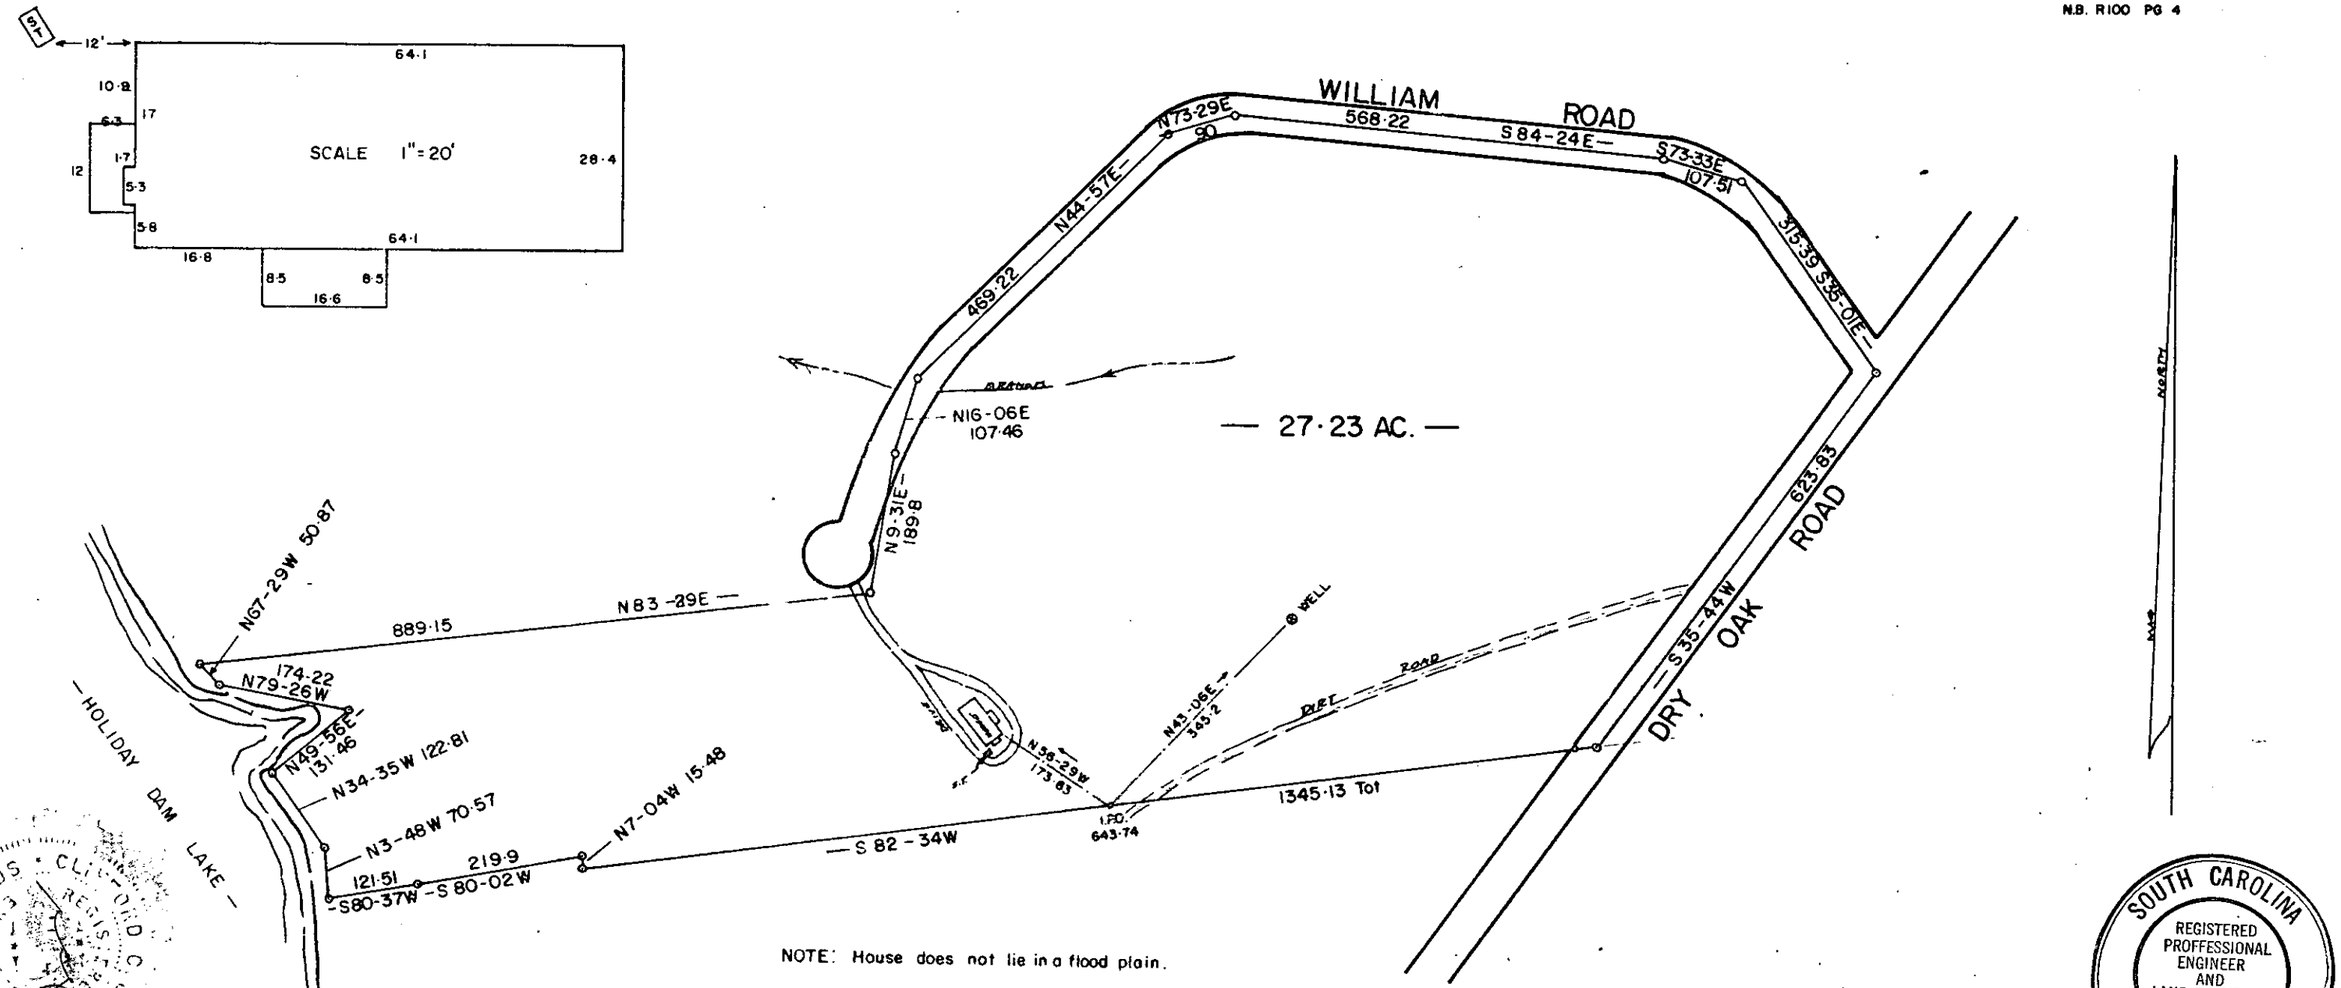


NOTE: House does not lie in a flood plain.

SOUTH CAROLINA REGISTERED PROFFESSIONAL ENGINEER AND LAND SURVEYOR 1144 CLIFFORD C. JONES

SOUTH CAROLINA REGISTERED PROFESSIONAL ENGINEER CLIFFORD C. JONES

This is to certify that on the 8 day of AUG 1983, I surveyed the property shown on this plat, being , recorded in Plat Book of the R.M.C. Office for Greenville County, S. C., and that the property lines, walls and buildings are as shown hereon; that the buildings located on said lot do not encroach or project on adjacent streets or property; and that no adjacent buildings or walls encroach or project on said premises, and that no utility lines cross this property.

Reg. Engineer No. 1144 S.C.

FILED GREENVILLE CO. S.C. SEP 20 2 13 PM '83 DONNIE S. TANKERSLEY R.M.C.

9426

9-X-73

# PROPERTY OF
# RAYMOND E. FOWLER & LULLEAN FOWLER
## GREENVILLE COUNTY S. C.

AUG. - 8 - 1983

SCALE 1"=200'

0 100 200 600

JONES ENGINEERING SERVICE 1006 E. PERRY RD. (232-1345)

5.00CI

MICROFILMED