AF 10755A

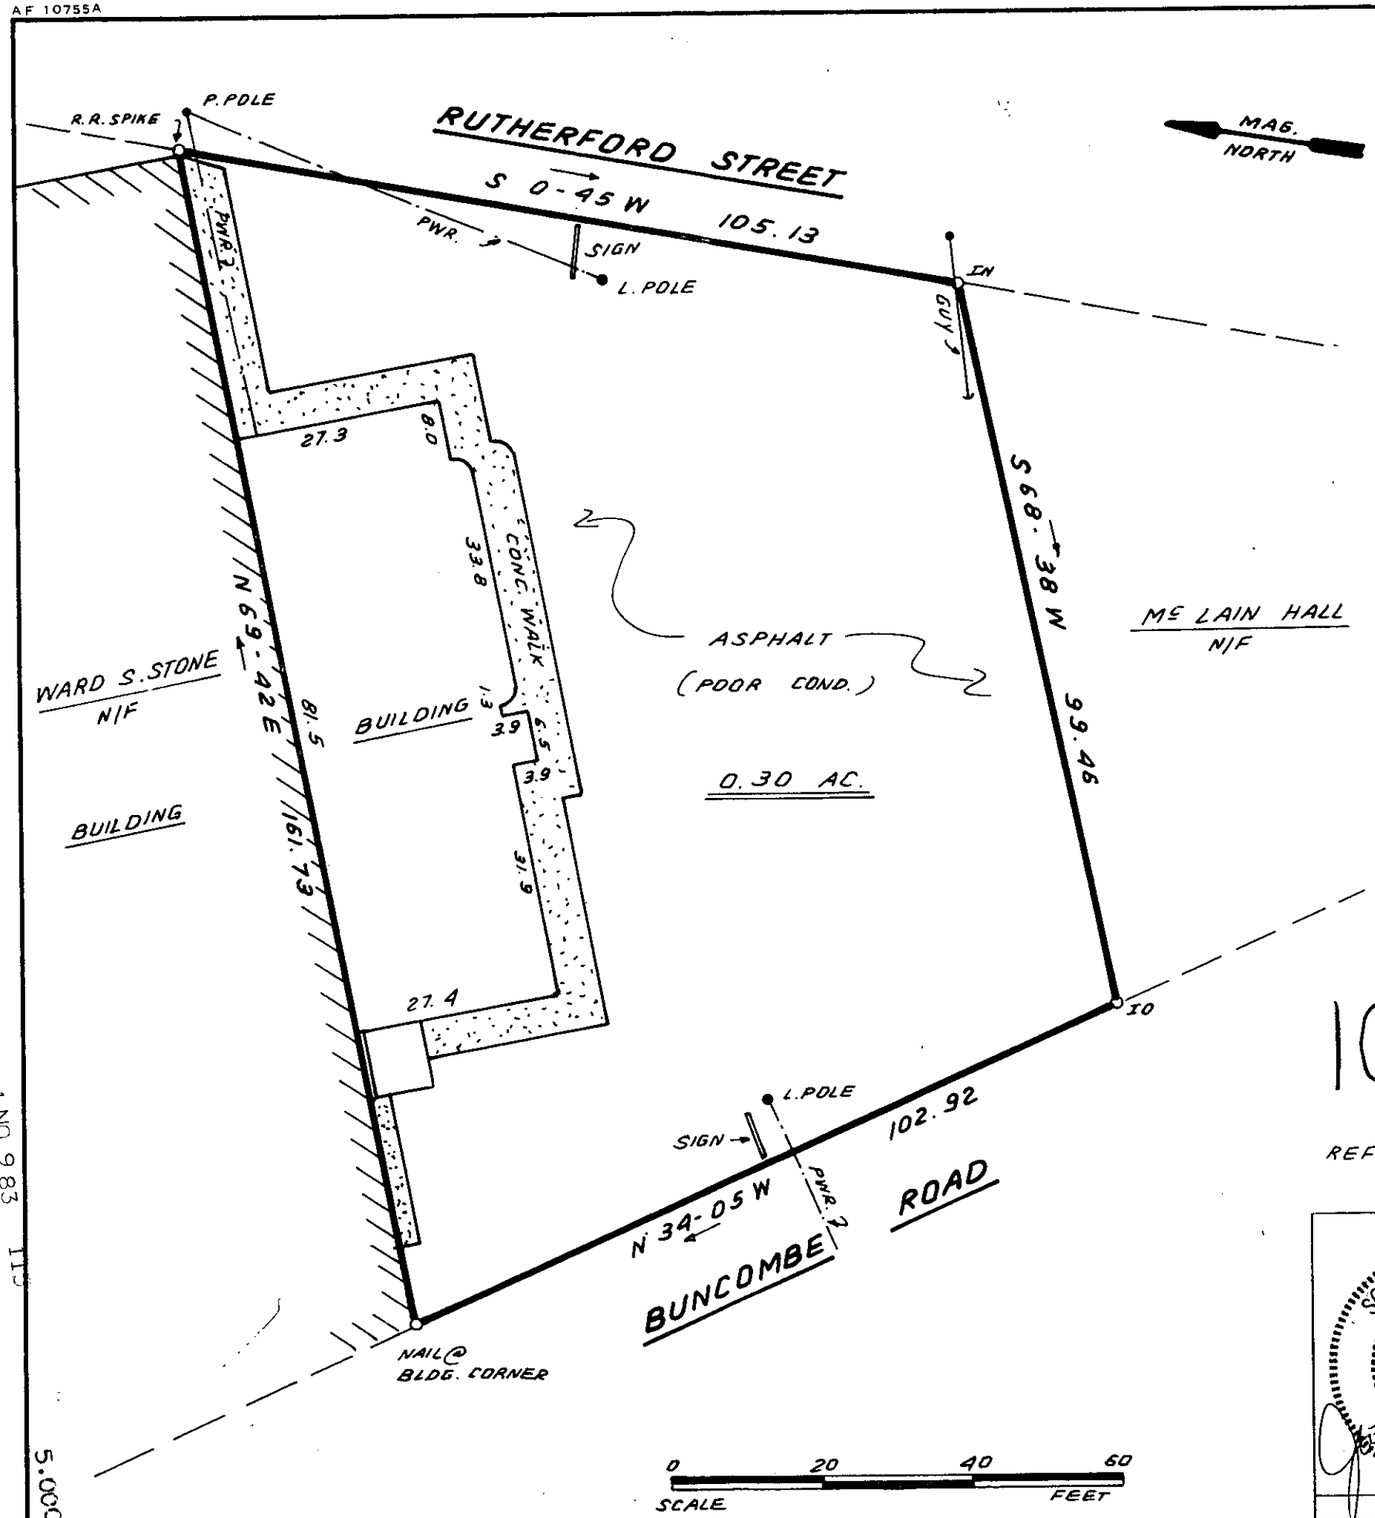


FILED
GREENVILLE CO. S. C.
Nov 9 11 59 AM '83
DONNIE S. TANKERSLEY
R.M.C.

This is to certify that on September 29,1983, I surveyed the property shown on this plat, known as Property of Andigoni and Vangelia Muzekari, recorded in the RMC Office of Greenville County in Deed Book 813 on Pages 283 & 285, and that the property lines, walls and buildings are as shown hereon; that the buildings are as shown hereon; that the building located on said lot does not encroach or project on adjacent streets or property and that no adjacent walls or buildings encroach or project on said premises, and that no utility lines cross this property except as shown hereon. This property is not located in a designated flood hazard area.

James R. Freeland
James R. Freeland PE & RLS 4781

15281 ✓

10C-66

NOV 9 1983

REF. TAX BLOCK BOOK 20-1-3

SOUTH CAROLINA REGISTERED LAND SURVEYOR 4781 JAMES R. FREELAND

SEAL

**STATE OF SOUTH CAROLINA**
**GREENVILLE COUNTY**

PROPERTY OF
E. J. CHASTEEN

FREELAND & ASSOCIATES
*Engineers • Land Surveyors*
GREENVILLE, S.C.

| | |
|---|---|
| SURVEY | D.C.H. |
| DRAWN | B.R. |
| CHECK | M.C |
| SCALE | 1" = 20' |
| DATE | SEPT. 29. 83 |
| DWG. NO. | 9788 |

OCT 9 --- 1 NO 9 83 115
5.00
MICROFILMED