FILED
GREENVILLE CO. S.C.
NOV 2 10 30 AM '83
DONNIE S. TANKERSLEY
R.M.C.

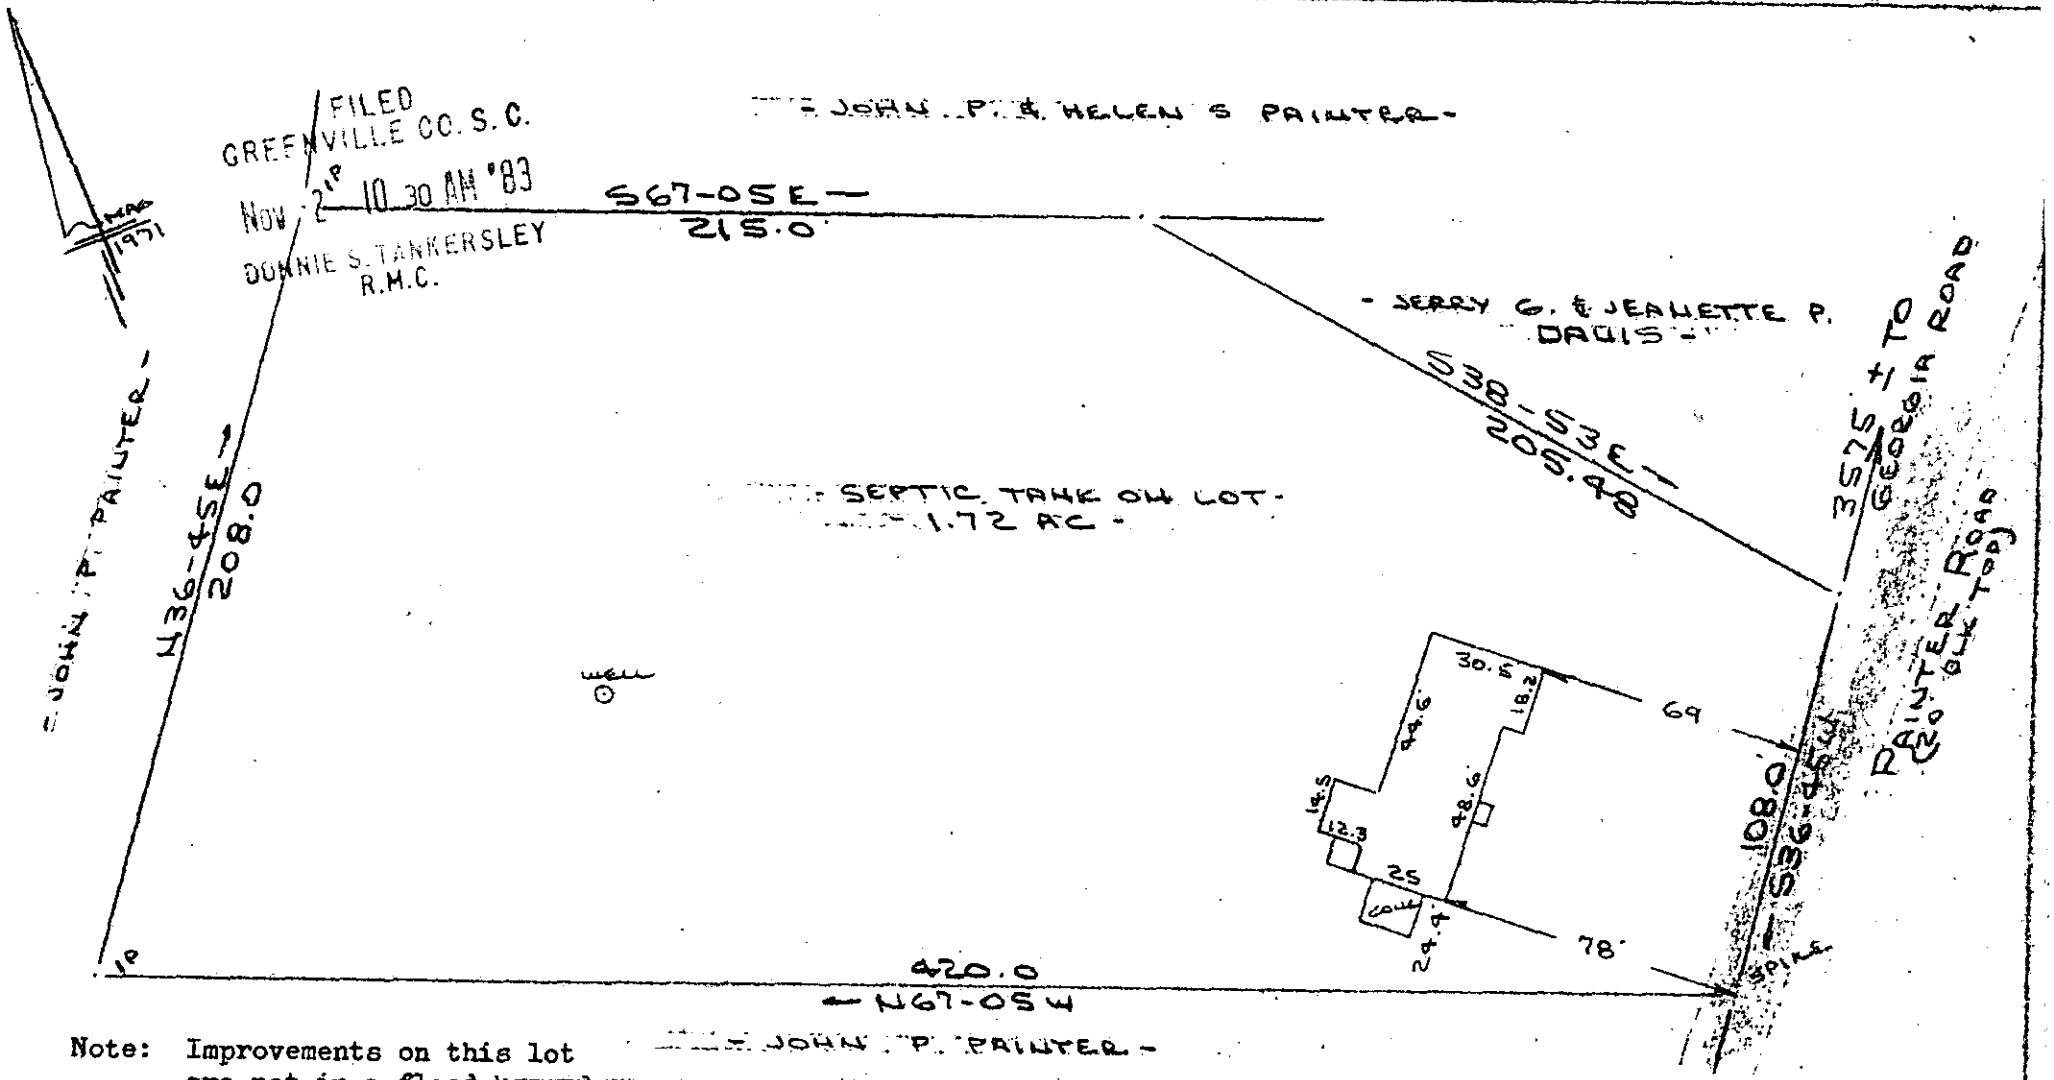

Note: Improvements on this lot are not in a flood hazard area.

Recordable Plat

10D-72

NOV 2 1983

14604

This is to certify that on the 28th day of October, 1983, I surveyed the property shown on this plat, being known as 1.72 ac. on plat of PROPERTY OF JOHN PAINTER and recorded in the RMC Office Greenville County, S. C., in Plat Book " 4 - K " at Page 167; and that the property lines, walls and buildings are as shown hereon, and that the walls and buildings located on said lot do not encroach or project on adjacent street or property, and that no adjacent walls or buildings encroach or project on said premises, and no power lines cross this property except as shown hereon. Also known as PROPERTY OF JERRY G. DAVIS & JEANETTE P. DAVIS recorded in Plat Book at Page

CAROLINA SURVEYING CO., 112 Manly St., Greenville, S. C.

R. E. Bruce, RLS #1992

MICROFILMED

254/64

603.1-1-18.3