MICROFILMED

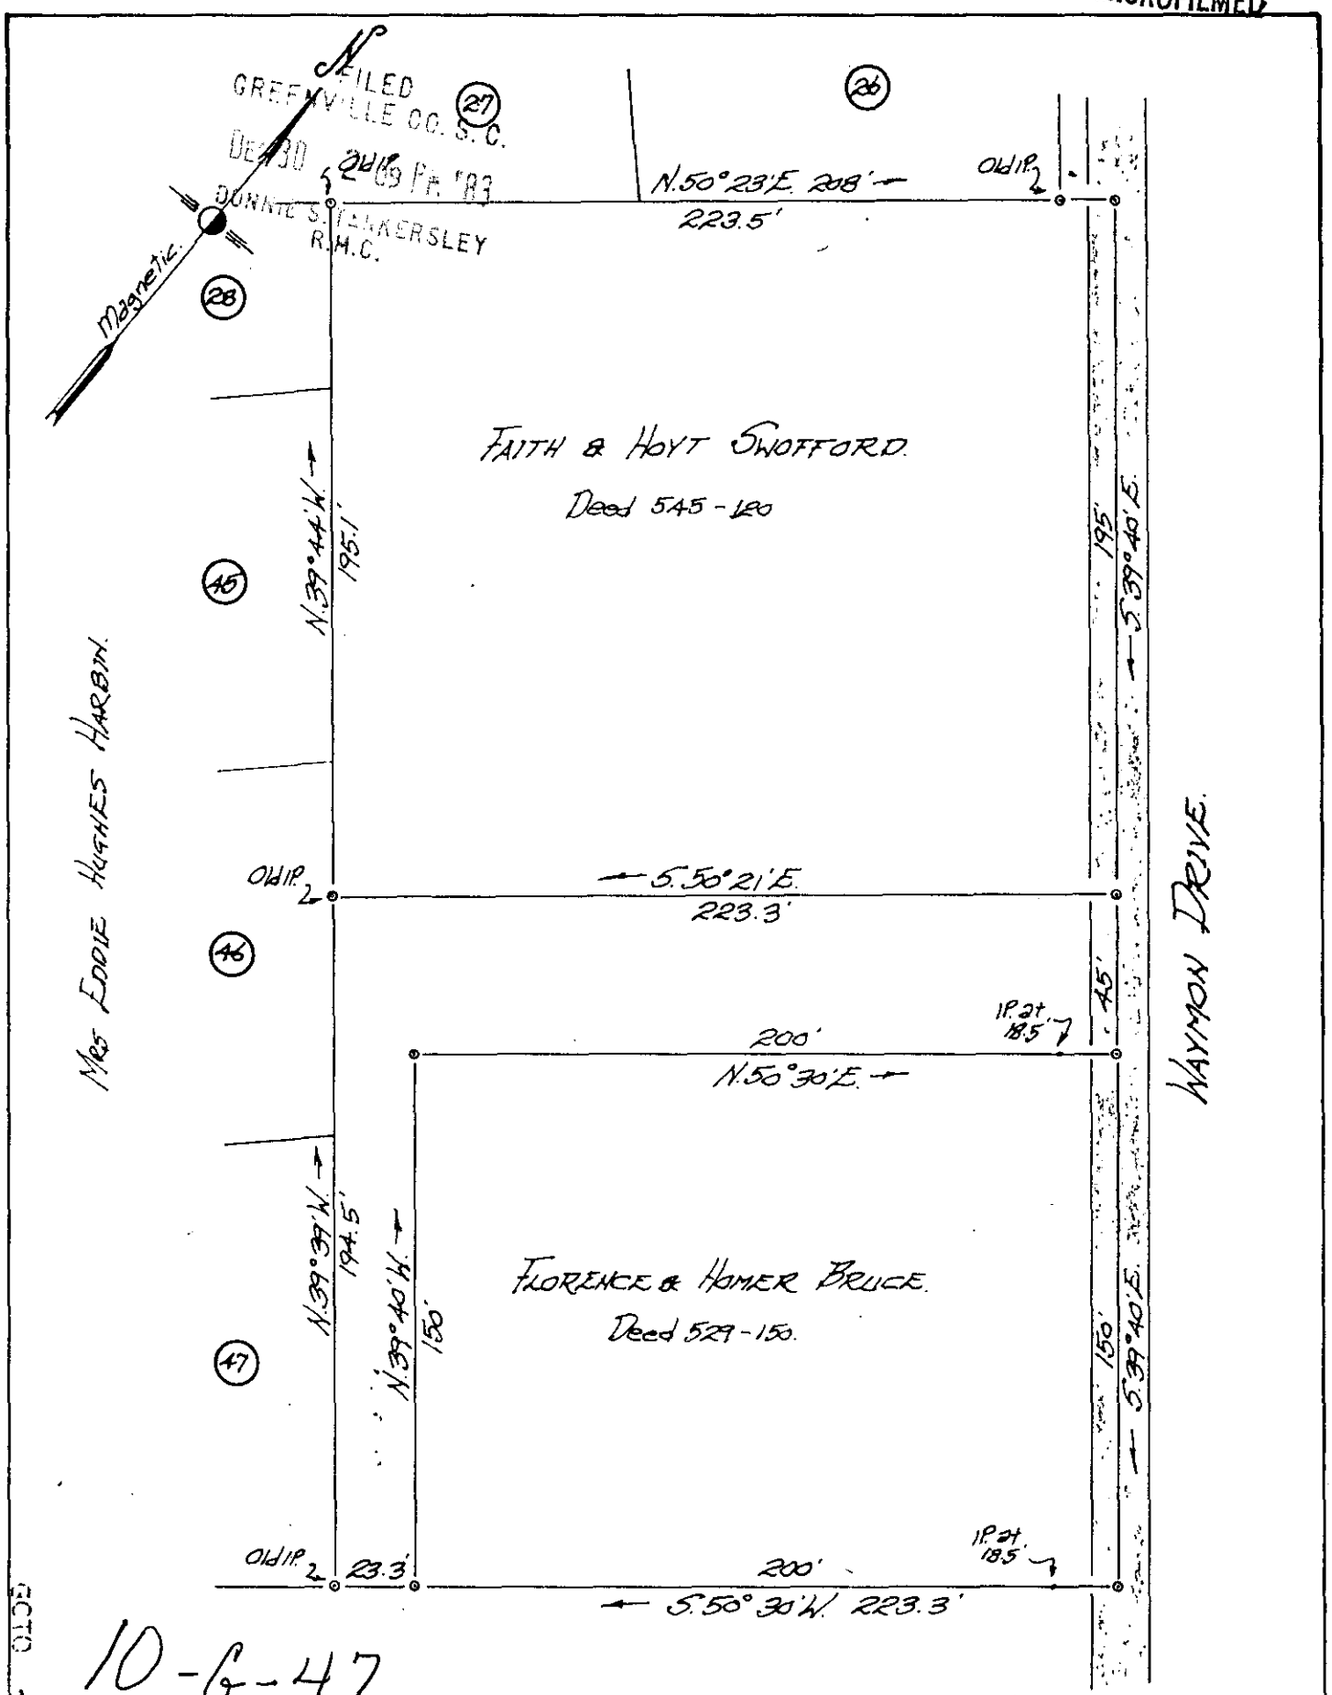

10-6-47

DEC 30 1983

PROPERTY OF

FAITH & HOYT SWOFFORD
& FLORENCE & HOMER BRUCE.

20519

Located in Pleasant Grove Community near Greer.

GREENVILLE COUNTY SOUTH CAROLINA

SCALE 1" = 100' OCT 28 1974

THIS PLAT IS NOT A SUBDIVISION AS DEFINED BY THE GREENVILLE COUNTY SUBDIVISION REGULATIONS

12/30/83 F. J. Forbes
Chairman, Secretary, or Director of Planning.
Greenville County Planning Commission

SOUTH CAROLINA
REGISTERED
LAND SURVEYOR
NO. 2212
JOHN A. SIMMONS

Tri-State Surveyors
109 Few Street
Greer, S. C. 29651

OCT 1 DE30 83 648