MICROFILMED

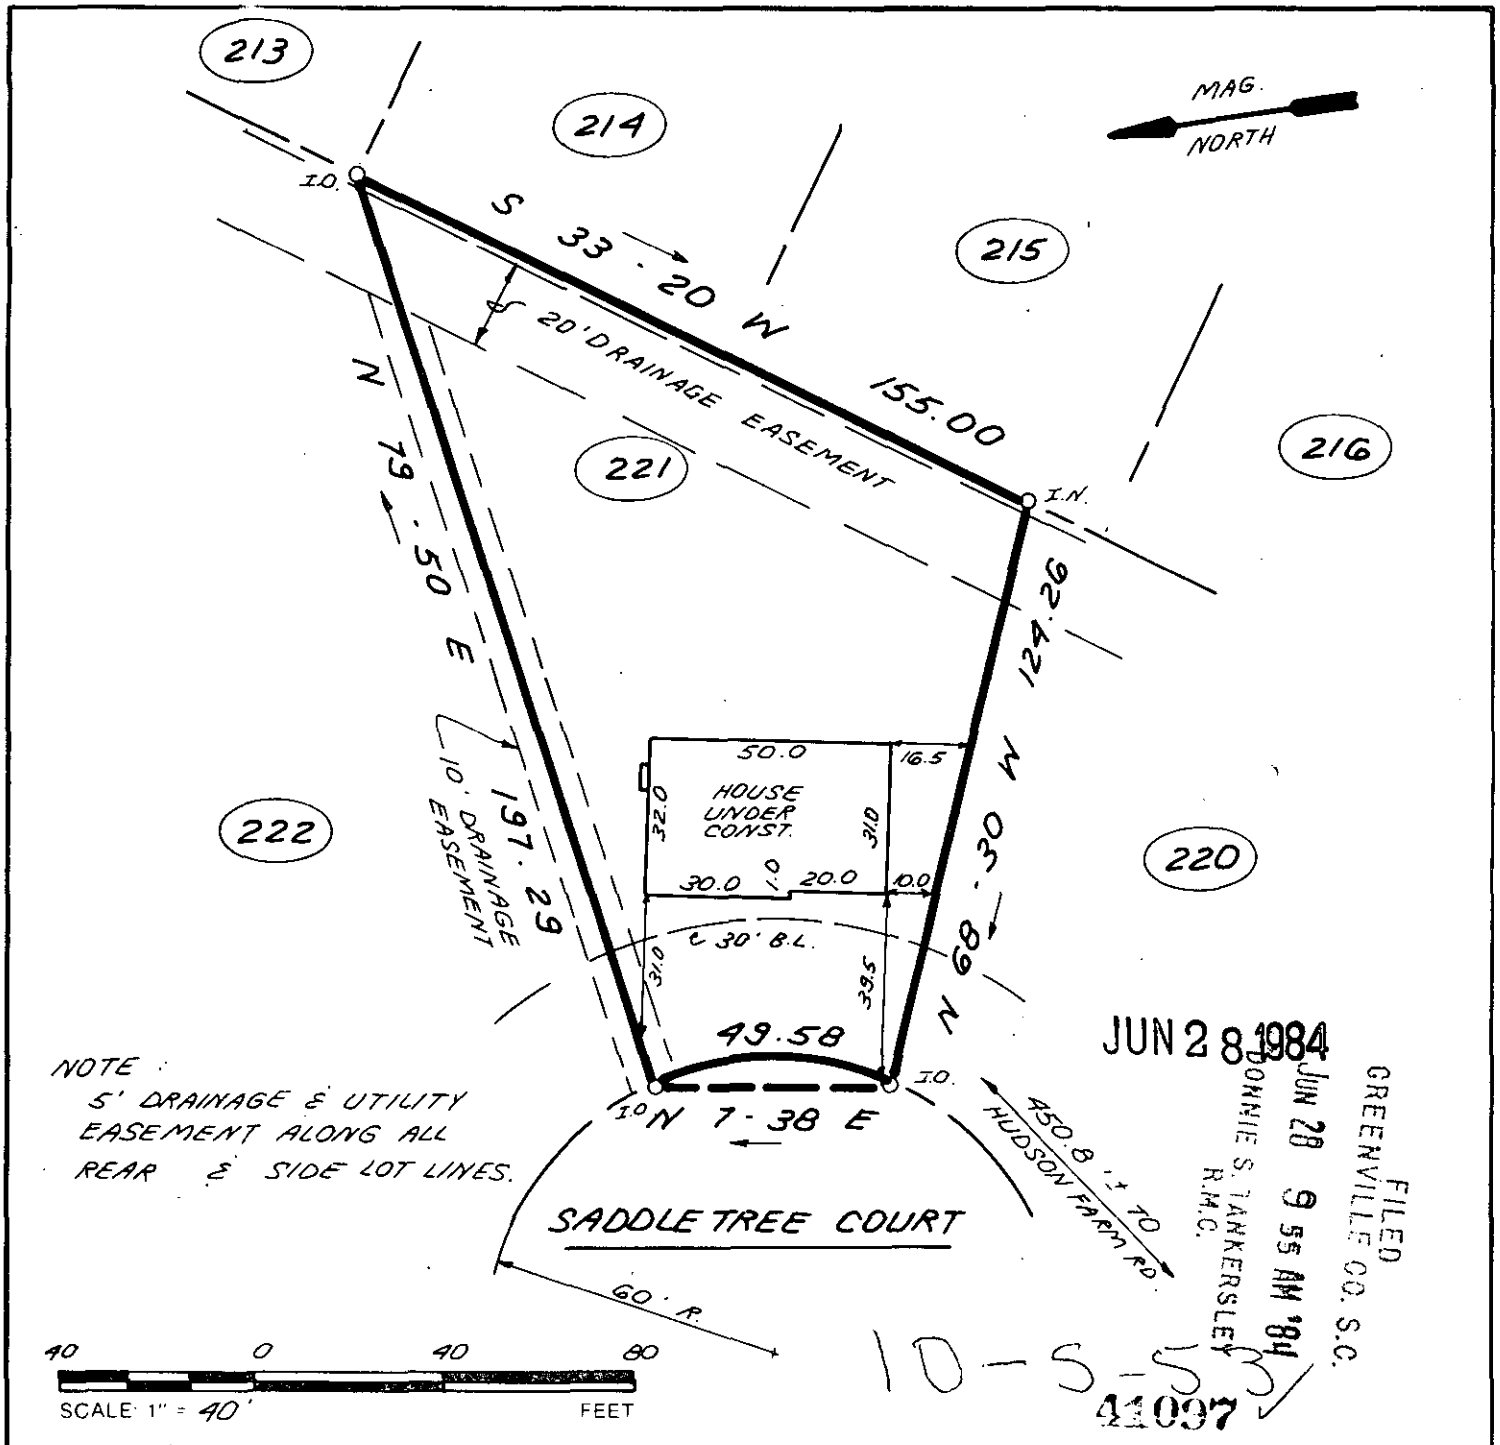

NOTE:
5' DRAINAGE & UTILITY EASEMENT ALONG ALL REAR & SIDE LOT LINES.

JUN 28 1984

FILED
GREENVILLE CO. S.C.
JUN 28 9 55 AM '84
DONNIE S. TANKERSLEY
R.M.C.

10-5-55

41097

THIS IS TO CERTIFY THAT THE PROPERTY SHOWN ON THIS PLAT WAS SURVEYED UNDER MY DIRECT SUPERVISION PROPERTY LINES AND IMPROVEMENTS SHOWN ARE LOCATED CORRECTLY AND THAT NO VISIBLE ENCROACHMENTS EXIST UNLESS OTHERWISE SHOWN. THIS PROPERTY IS NOT LOCATED IN A DESIGNATED FLOOD HAZARD AREA

SOUTH CAROLINA REGISTERED LAND SURVEYOR 10034 MACK L. CHAPMAN, JR.

RLS: MACK L. CHAPMAN, JR.
NO: 10,034

STATE OF SOUTH CAROLINA
GREENVILLE COUNTY

DEVENGER PLACE
SEC II ; LOT 221
PROPERTY OF

PREMIER INVESTMENT CO. INC.

FREELAND & ASSOCIATES
Engineers • Land Surveyors
318 WEST STONE AVENUE.
GREENVILLE. S.C.
(803) 271-4924

PLAT BOOK	7C @ 91
DEED BOOK	1149 @ 19
TAX MAP	540.19-1-116
PARTY CHIEF	J.D.
DRAWN	K.E.G.
DATE	JUNE 26, 1984
DWG NO.	11373

STC 2 JN28 84 1103
2 JN28 84 1104
4.00CI
3.00CI
THE PRINT MACHINE, INC.