FILED
GREENVILLE CO. S.C.
MAR 18 10 29 AM '85
DONNIE S. TANKERSLEY
R.M.C.

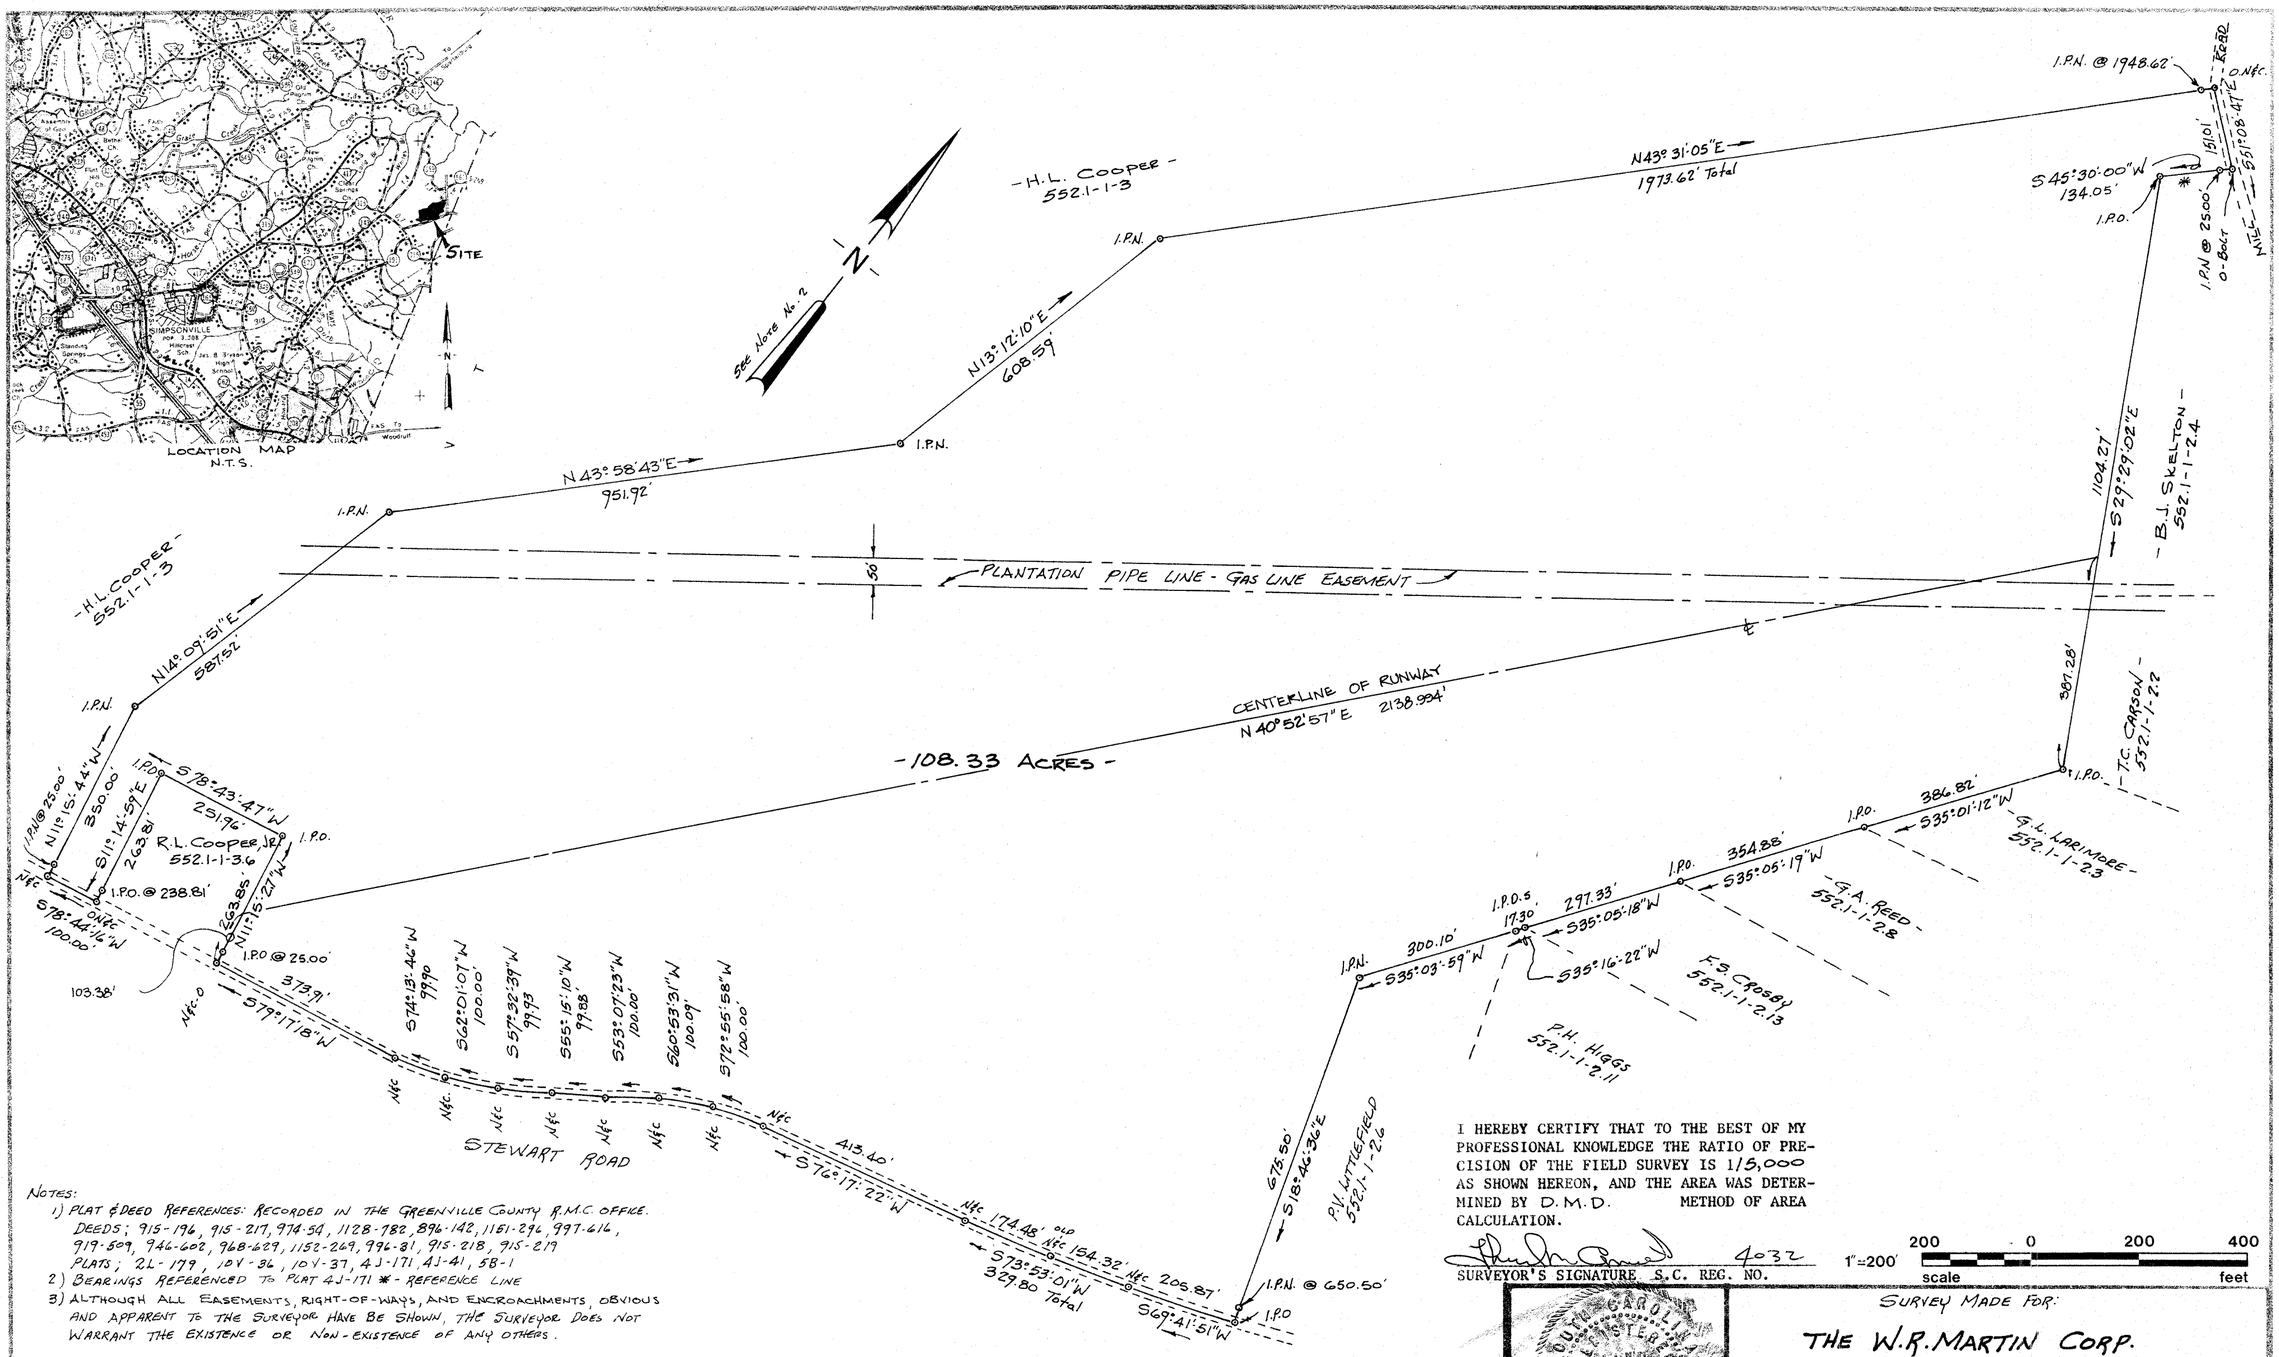


I HEREBY CERTIFY THAT TO THE BEST OF MY PROFESSIONAL KNOWLEDGE THE RATIO OF PRECISION OF THE FIELD SURVEY IS 1/5,000 AS SHOWN HEREON, AND THE AREA WAS DETERMINED BY D.M.D. METHOD OF AREA CALCULATION.

[signature] 4032
SURVEYOR'S SIGNATURE S.C. REG. NO.

1"=200' 200 0 200 400
scale feet

NOTES:
1) PLAT & DEED REFERENCES: RECORDED IN THE GREENVILLE COUNTY R.M.C. OFFICE.
DEEDS; 915-196, 915-217, 974-54, 1128-782, 896-142, 1151-296, 997-616, 919-509, 946-602, 968-629, 1152-269, 996-31, 915-218, 915-219
PLATS; 2L-179, 10V-36, 10V-37, 4J-171, 4J-41, 5B-1
2) BEARINGS REFERENCED TO PLAT 4J-171 * - REFERENCE LINE
3) ALTHOUGH ALL EASEMENTS, RIGHT-OF-WAYS, AND ENCROACHMENTS, OBVIOUS AND APPARENT TO THE SURVEYOR HAVE BE SHOWN, THE SURVEYOR DOES NOT WARRANT THE EXISTENCE OR NON-EXISTENCE OF ANY OTHERS.

11G-39

27300

MAR 18 1985

This plot is not within the limits of the Greenville County Subdivision Regulation Jurisdiction and therefore recordation approval by the Greenville County Planning Commission is not required.
3.12.85 Joseph C. Little
Greenville County Planning Commission

| REV | DATE | BY | DESCRIPTION | APP |
|---|---|---|---|---|
| ◇ | | | | |
| ◇ | | | | |
| ◇ | 9/13/84 | TMA | FOR ISSUE | |

REVISION

SEAL

SURVEY MADE FOR:
THE W.R. MARTIN CORP.
PART OF TAX PARCEL 552.1-1-3
STEWART ROAD
GREENVILLE COUNTY, SOUTH CAROLINA

enwright associates, inc.
engineers planners surveyors
GREENVILLE, SOUTH CAROLINA

| DRAWN | DESIGN | CHECK | FILE | RETIRED |
|---|---|---|---|---|
| TMA | TMA | GWO | | |

DATE 9/13/84 SCALE 1"=200' DWG NO. 84339-5052000I