AF 37274B

FILED
GREENVILLE CO. S.C.
MAY 6 1 23 PM '85
DONNIE S. TANKERSLEY
R.M.C.

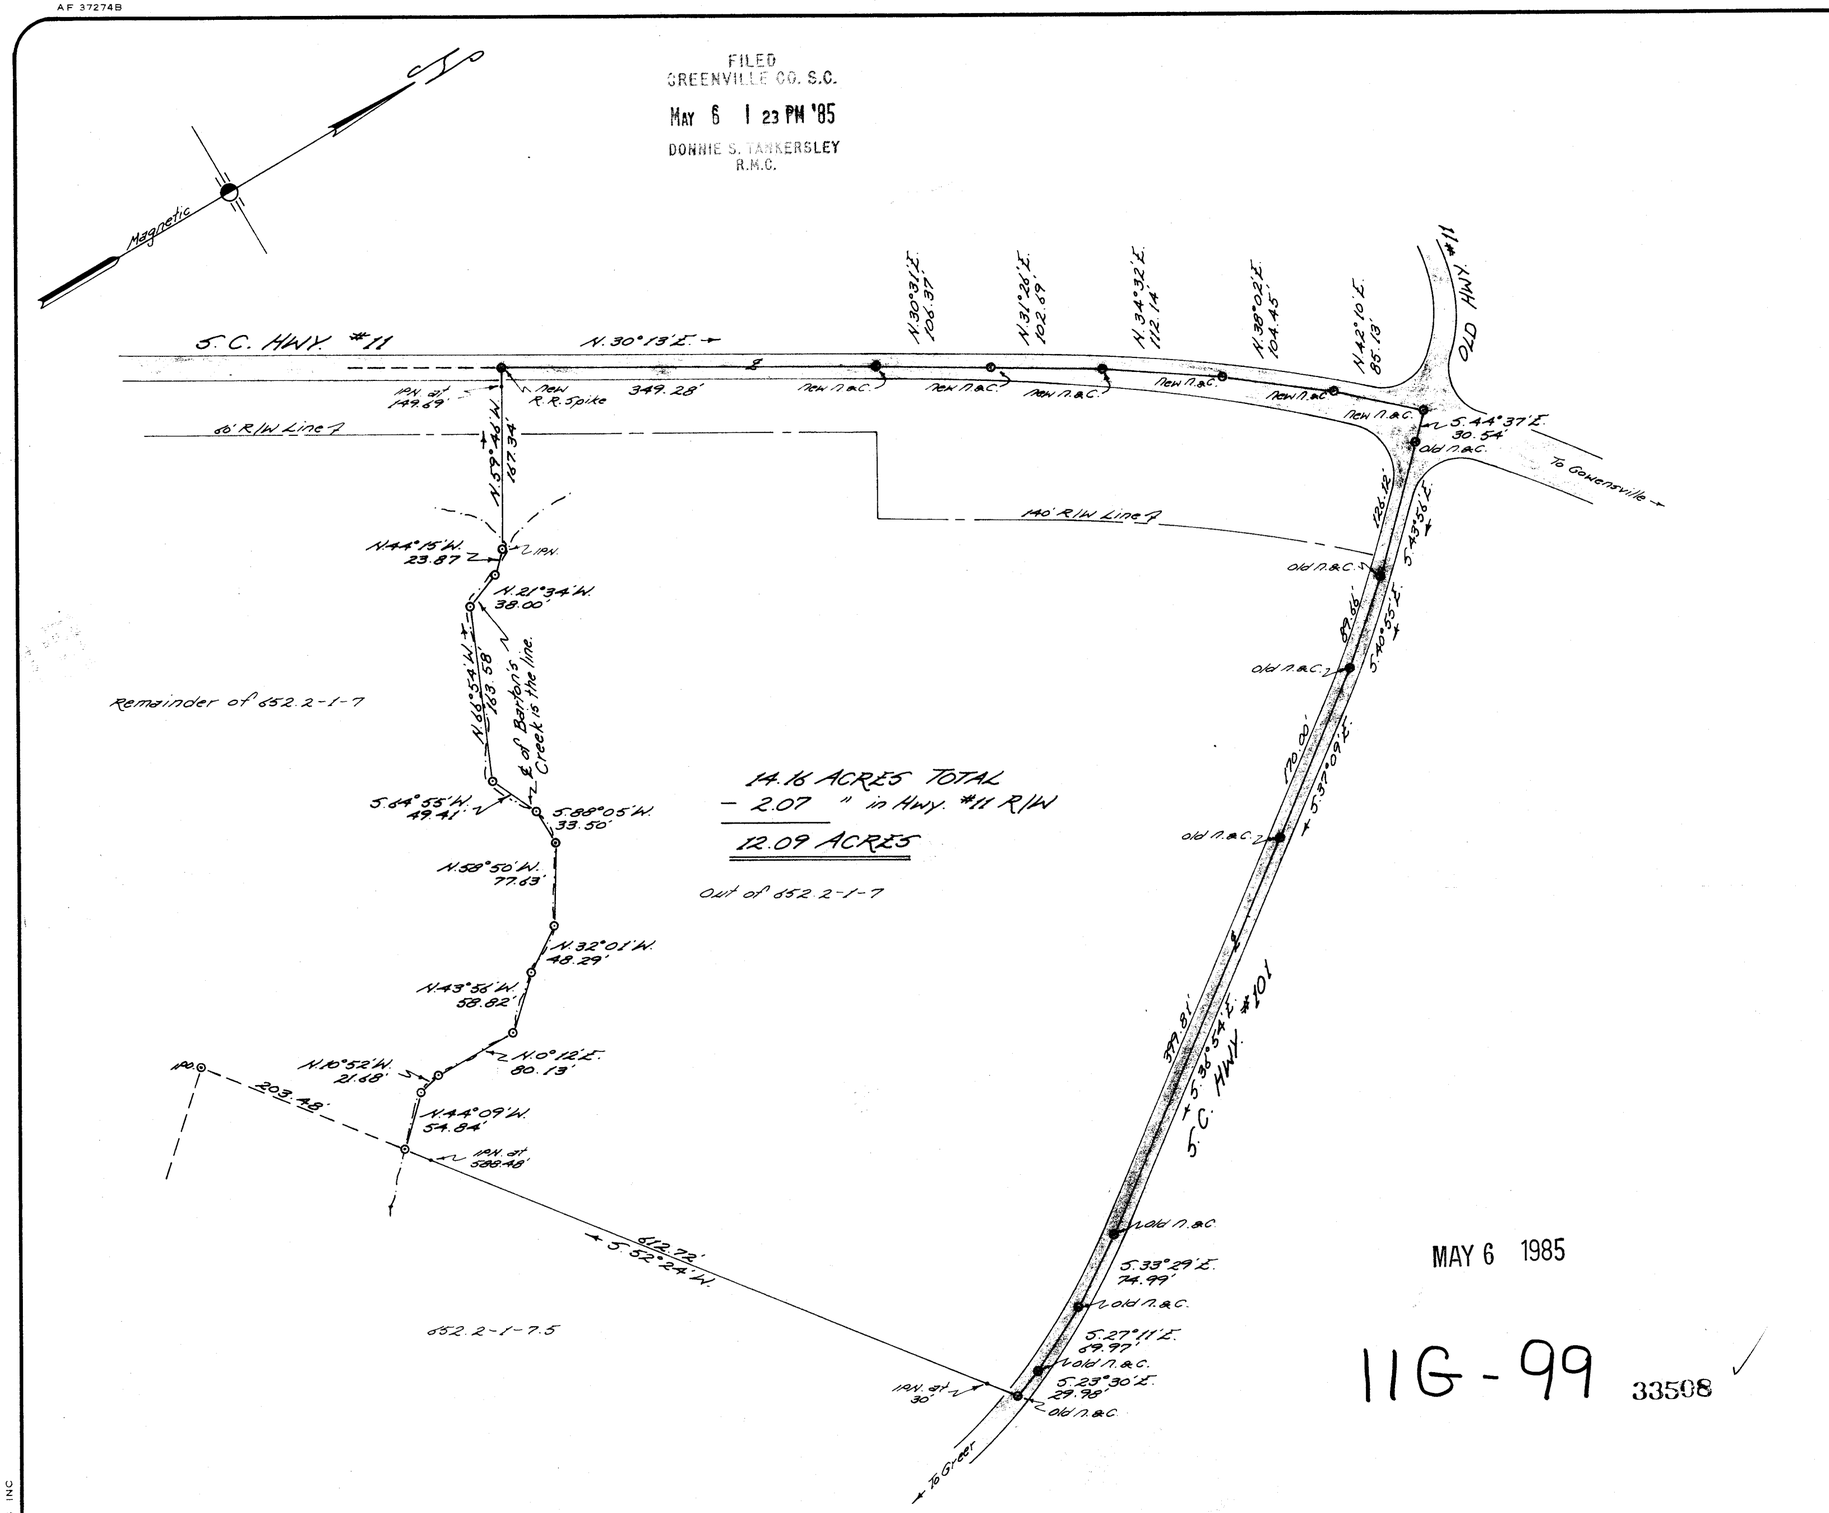

MAY 6 1985

11G-99 33508

Tax Map 652.2

LOCATION MAP

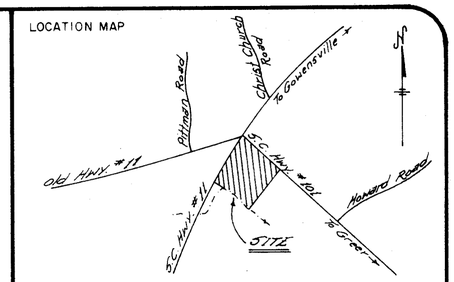

☑ I hereby certify that the ratio of precision of the unadjusted field survey is 1 / 8000 as shown hereon and the area was determined by the coordinate method of area calculation; monuments are as noted hereon.

☑ I hereby certify that the measurements as shown are correct and there are no obvious encroachments or projections except as shown.

☑ This property is subject to all easements, zoning ordinances, and/or rights of way, of record, or not of record.

PLAT REF. Property of Albert & Billy Bates by T. Craig Keith dated 8/23/83.

2212	4/29/85	
R.L.S. NO.	DATE	SIGNATURE

JOHN A. SIMMONS
REGISTERED
LAND
SURVEYOR
SOUTH CAROLINA

PROPERTY OF

ALBERT & BILLY BATES

GREENVILLE COUNTY SOUTH CAROLINA

SURVEYED FOR

HENRY J. KLUGE JR.

1" = 100' scale — 100 0 100 200 feet

DRAWN	FIELD	DATE	JOB NO.
T.L.M.	J.A.S.	4/25/85	

Tri-State Surveyors
109 Few Street
Greer, South Carolina

REPROGRAPHIC CONSULTANTS INC

MICROFILMED

5.00 8 11B01