FILED
GREENVILLE CO., S.C.
JUL 23 8 51 AM '85
DONNIE S. TANKERSLEY
R.M.C.

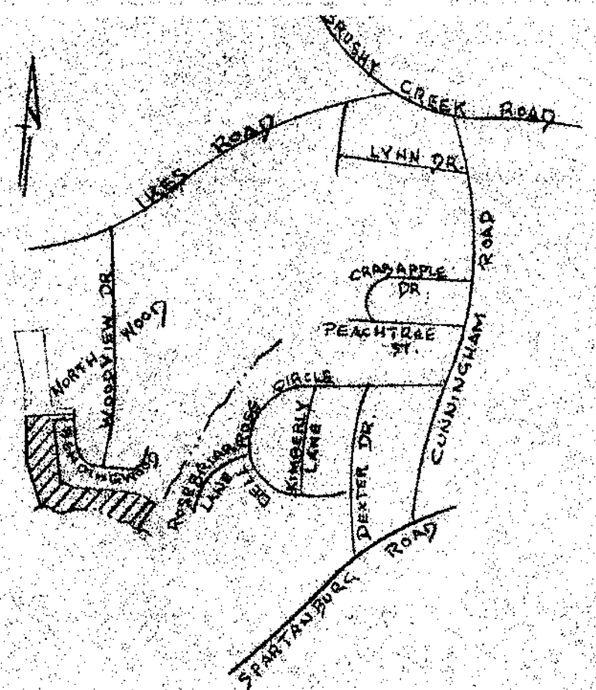

LOCATION MAP

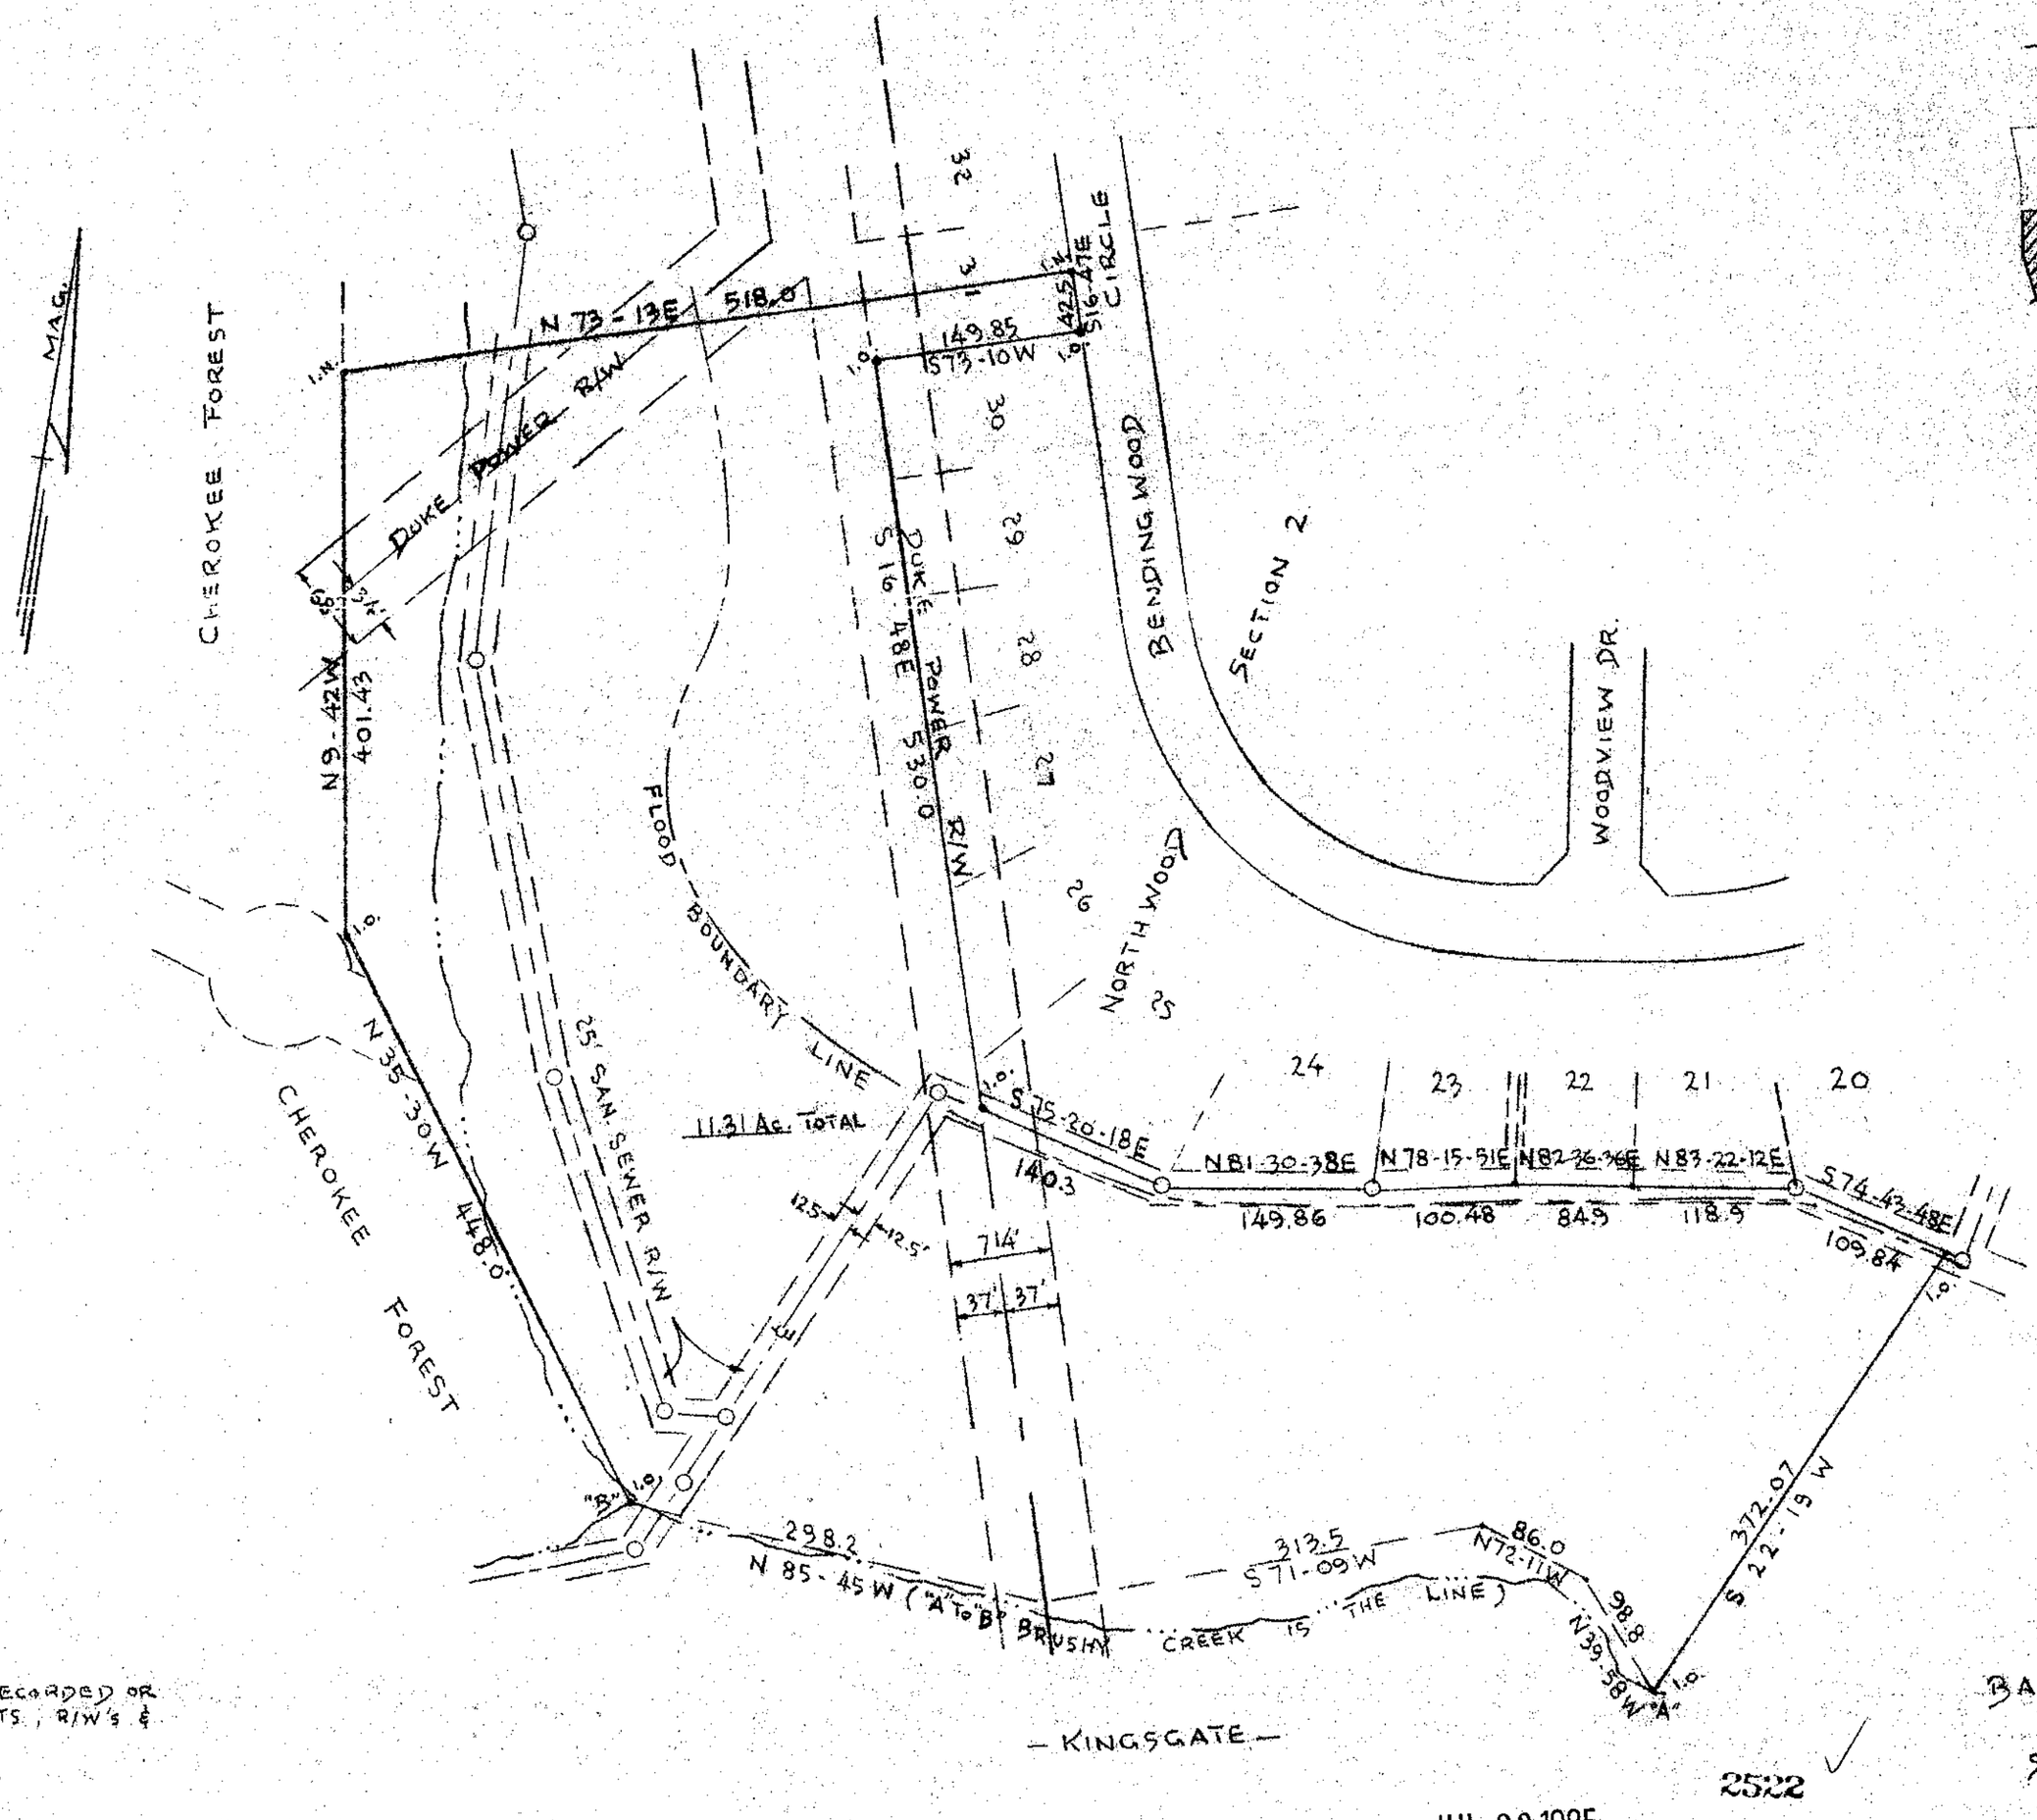

SUBJECT TO ALL RECORDED OR UNRECORDED EASEMENTS, R/W's & SETBACKS, ETC.

I HEREBY CERTIFY THAT THE RATIO OF PRECISION OF THE FIELD SURVEY IS 1/10,000+ AS SHOWN HEREON AND THE AREA WAS DETERMINED BY THE DMD METHOD.

RLS No. 3320

o I.O. IRON PIN OLD
o I.N. IRON PIN NEW

SURVEY FOR
BALENTINE BROTHERS BUILDERS
GREENVILLE CO., S.C.
SCALE 1"=100' MAY 31, 1984

100 50 0 100 200 300

2522

JUL 23 1985

11P-58

PIEDMONT SURVEYORS
GREENVILLE, S.C.

500 8

MICROFILMED

124496