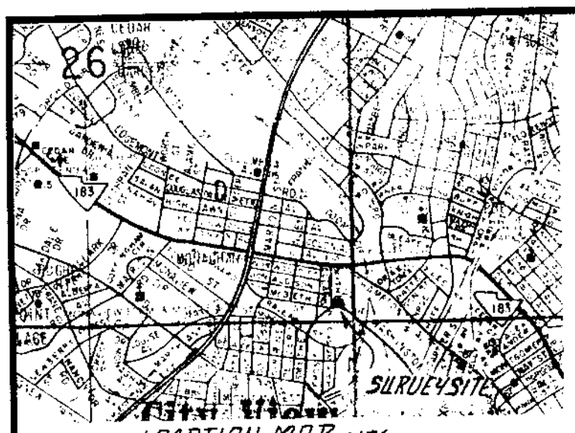

LOCATION MAP NTS.

FILED
GREENVILLE CO., S.C.
AUG 29 1 18 PM '85
DONNIE S. TANKERSLEY
R.M.C.

NOTES:

NOTES:

1. THE RIGHT OF WAY INFORMATION SHOWN ON THIS DRAWING WAS ESTABLISHED FROM FIELD INFORMATION. THE S.C.D.H. & P.T. HAS NO RECORD OF A DEDICATED R/W FOR THE STREETS SHOWN.
2. ALTHOUGH ALL EASEMENTS, RIGHTS OF WAYS, AND ENCROACHMENTS, OBVIOUS AND APPARENT TO THE SURVEYOR HAVE BEEN SHOWN, THE SURVEYOR DOES NOT WARRANT THE EXISTANCE OR NONEXISTANCE OF ANY OTHERS.
3. PLAT REFERENCE BOOK 2-F, PAGE 288.

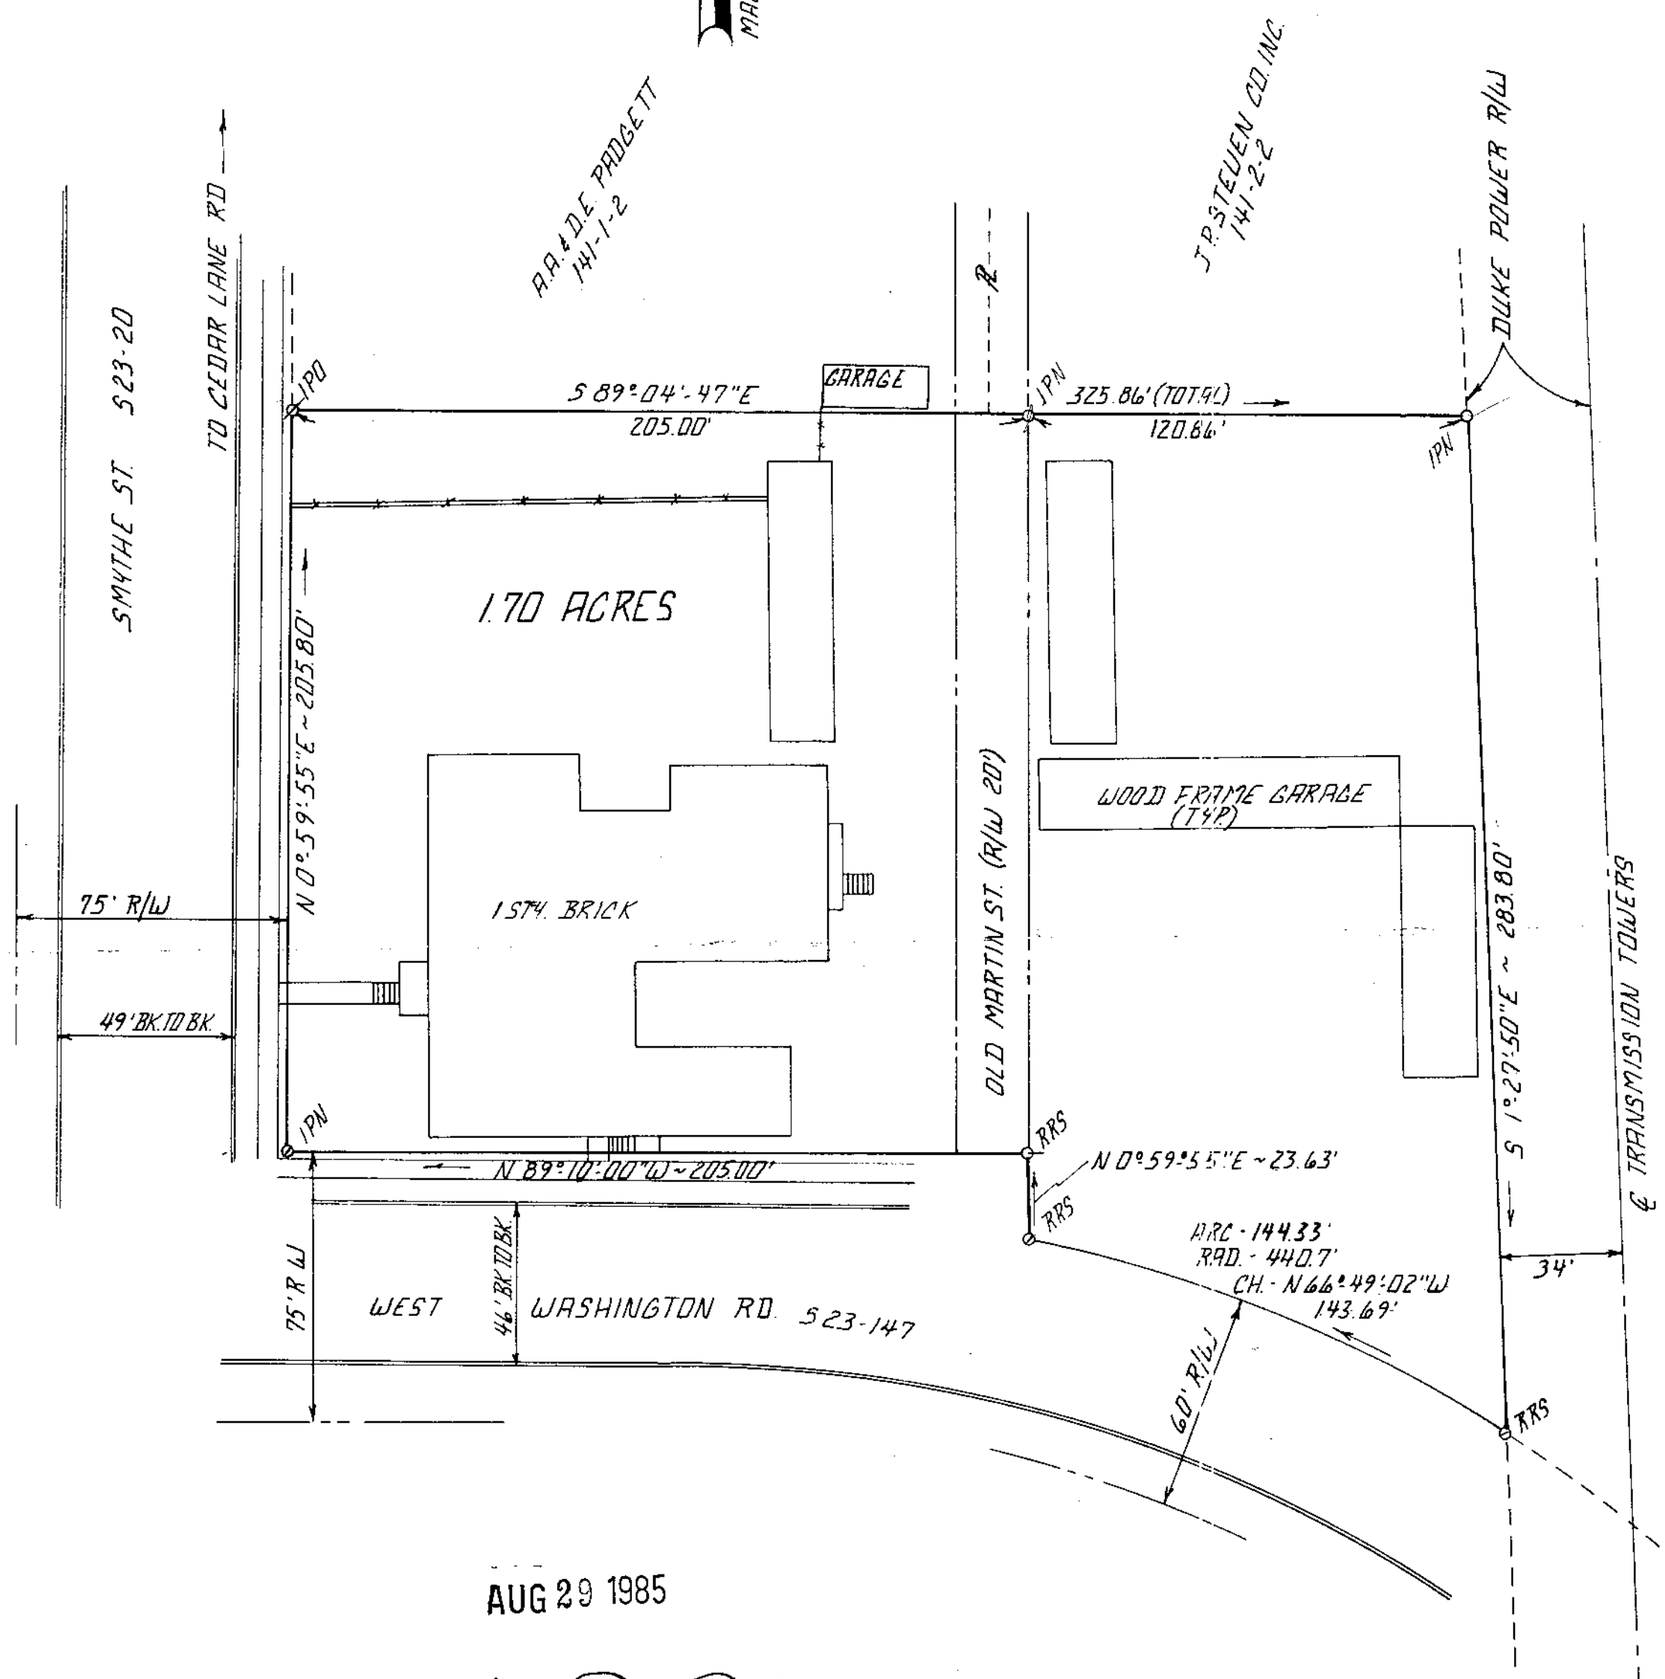

AUG 29 1985

11-P-95

PRINTED

DEC 11 1984

ENWRIGHT ASSOCIATES

7144

PARKER DISTRICT
10000
DMD
4032

1"=40'
40 0 40 80
scale feet

REV.	DATE	BY	DESCRIPTION	APP.
0	12/5/84	RS	FOR ISSUE	

REVISION

SEAL

SURVEY FOR:

PARKER DISTRICT

GREENVILLE CO. SOUTH CAROLINA

enwright associates, inc.
engineers planners surveyors
GREENVILLE, SOUTH CAROLINA

DRAWN	DESIGN	CHECK	FILE	RETIRED
RS	TMA	TMA		
DATE 12/5/84	SCALE 1"=40'	DWG NO 8435250100		

N47093

MICROFILMED