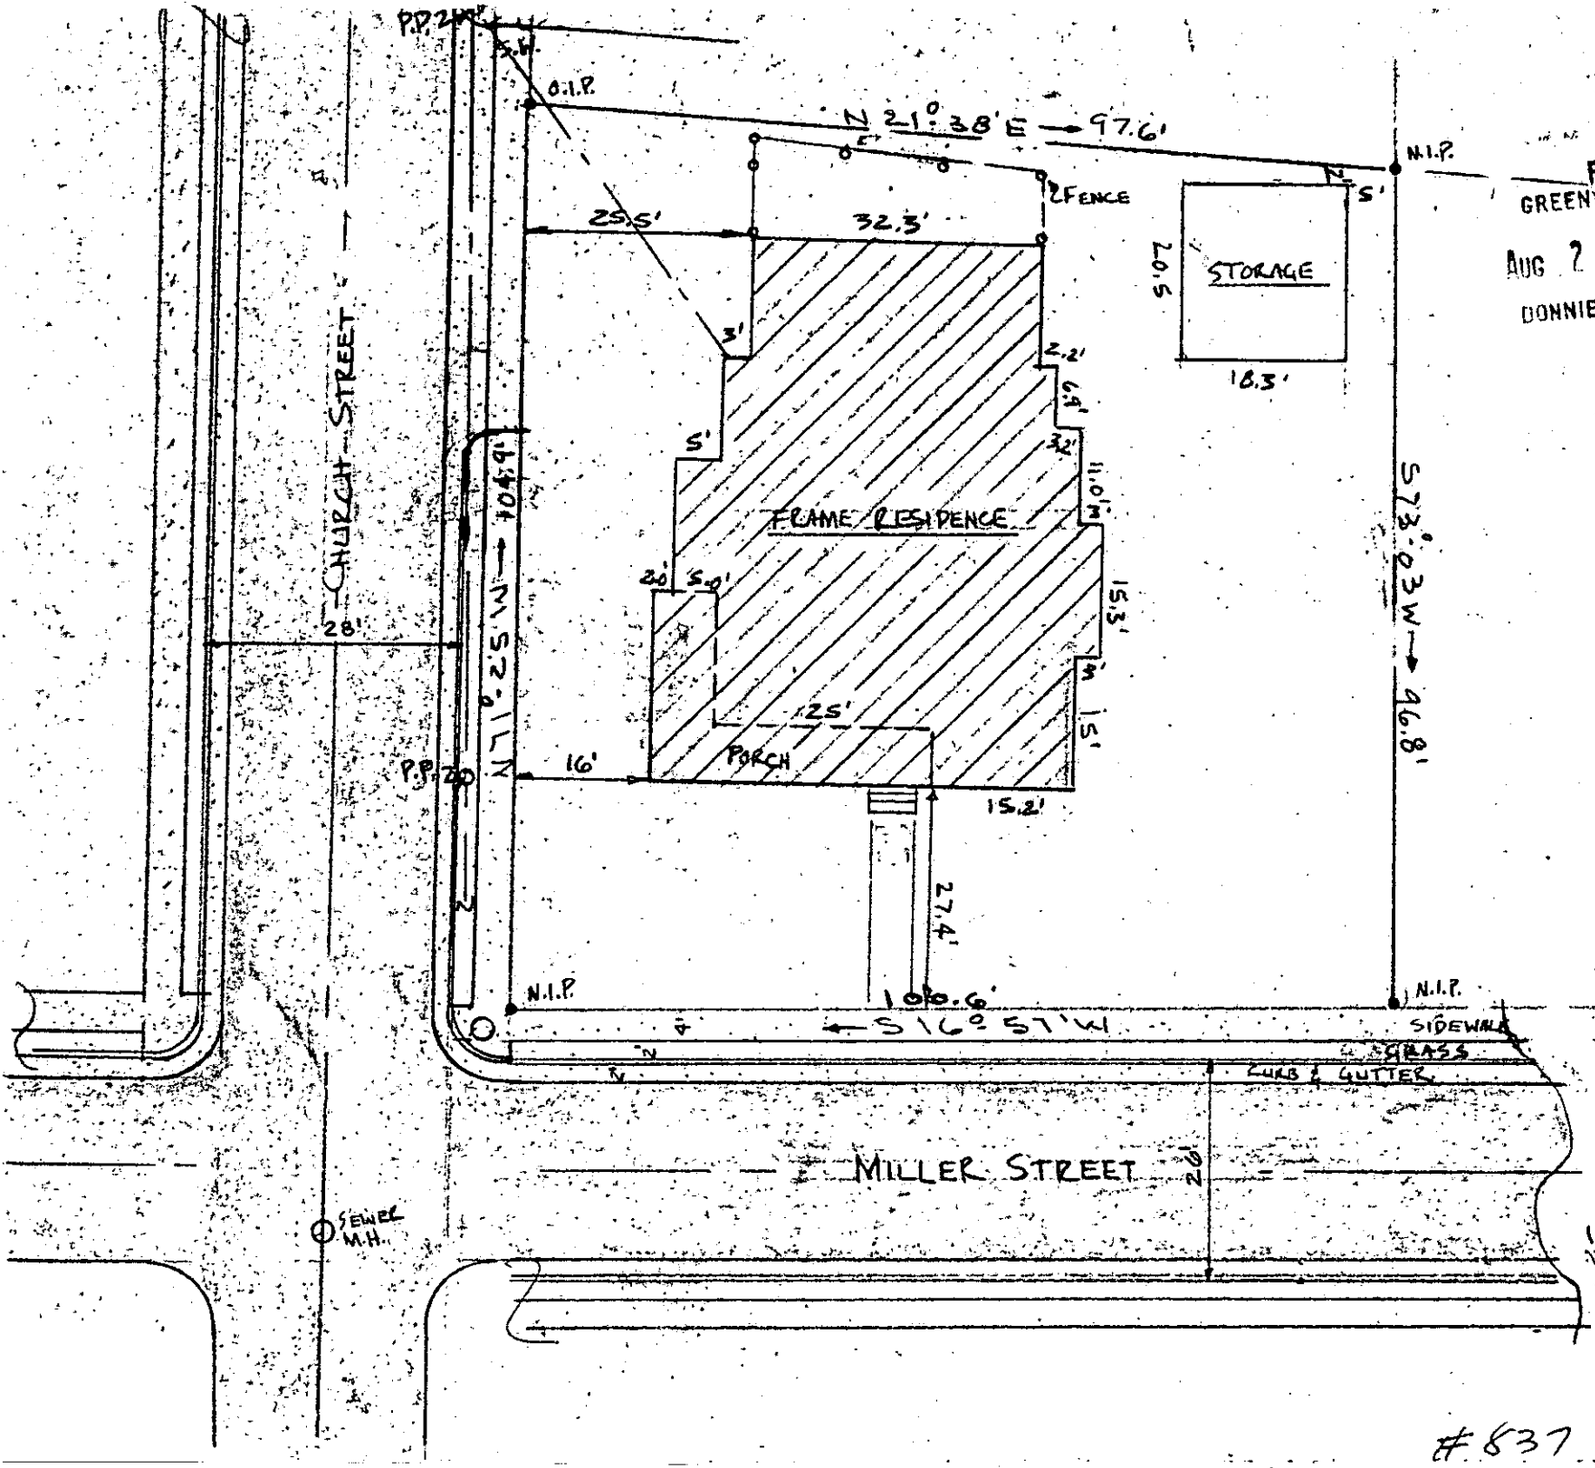

FILED
GREENVILLE CO., S.C.
AUG 2 11 33 AM '85
DONNIE S. TANKERSLEY
R.M.C.

MAG

SURVEYED 7-30-85
DWG. SCALE 1" = 20'

REF. BLK. BK. G22-8-5
DEED 852-628
PLT. BK. SSS-29

CHICK SPRINGS TOWNSHIP
CITY OF GREER S.C.

3996 11-U-18

AUG 2 1985

PROPERTY OF
MAX & MARIE COMPTON

MICROFILMED

I CERTIFY THE ABOVE LOT HAS BEEN SURVEYED AND IS AS SHOWN, TO THE BEST OF MY KNOWLEDGE. NO ENCROACHMENTS AND NOT LOCATED IN A HAZARD FLOOD PLAIN AREA

S.C. REG. No. 4035

#837