MICROFILMED

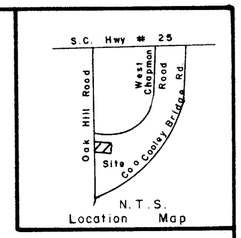

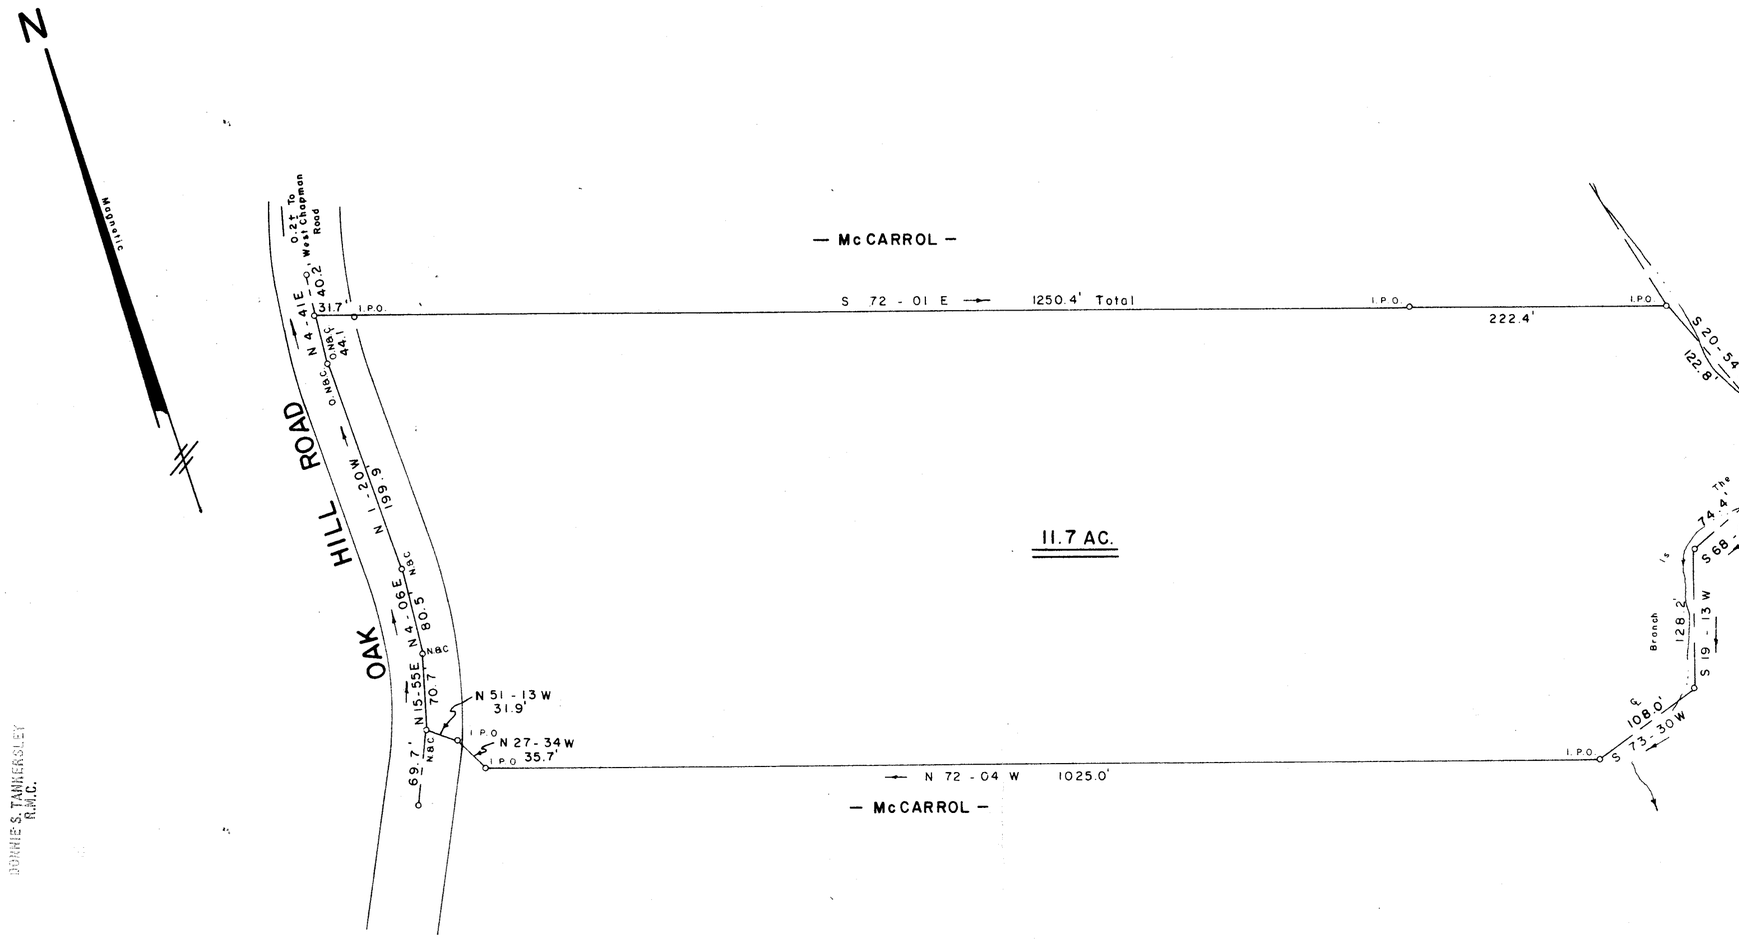

FILED
GREENVILLE CO., S.C.
OCT 9 3 59 PM '85
DONNIE S. TANKERSLEY
R.M.C.

SURVEY FOR

MELVIN D. HARTLEY

NEAR WARE PLACE GREENVILLE COUNTY

SOUTH CAROLINA

SEPTEMBER 24, 1985

12351 OCT 9 1985

11-X-44

JEFFERY M. PLUMBLEE, INC.
LAND SURVEYING

P.O. BOX 788
TRAVELERS REST, S.C. 29690 (803) 834-4426

I Hereby Certify That The Ratio Of Precision Of The Field Survey Is 1/10,000 As Shown Hereon And The Area Was Determined By Computer.

SURVEYOR

P.L.S. # 7881

0 100 200

Scale 1" = 100'

589 2 - 1 - Pt 2

F.B. 30