MICROFILMED

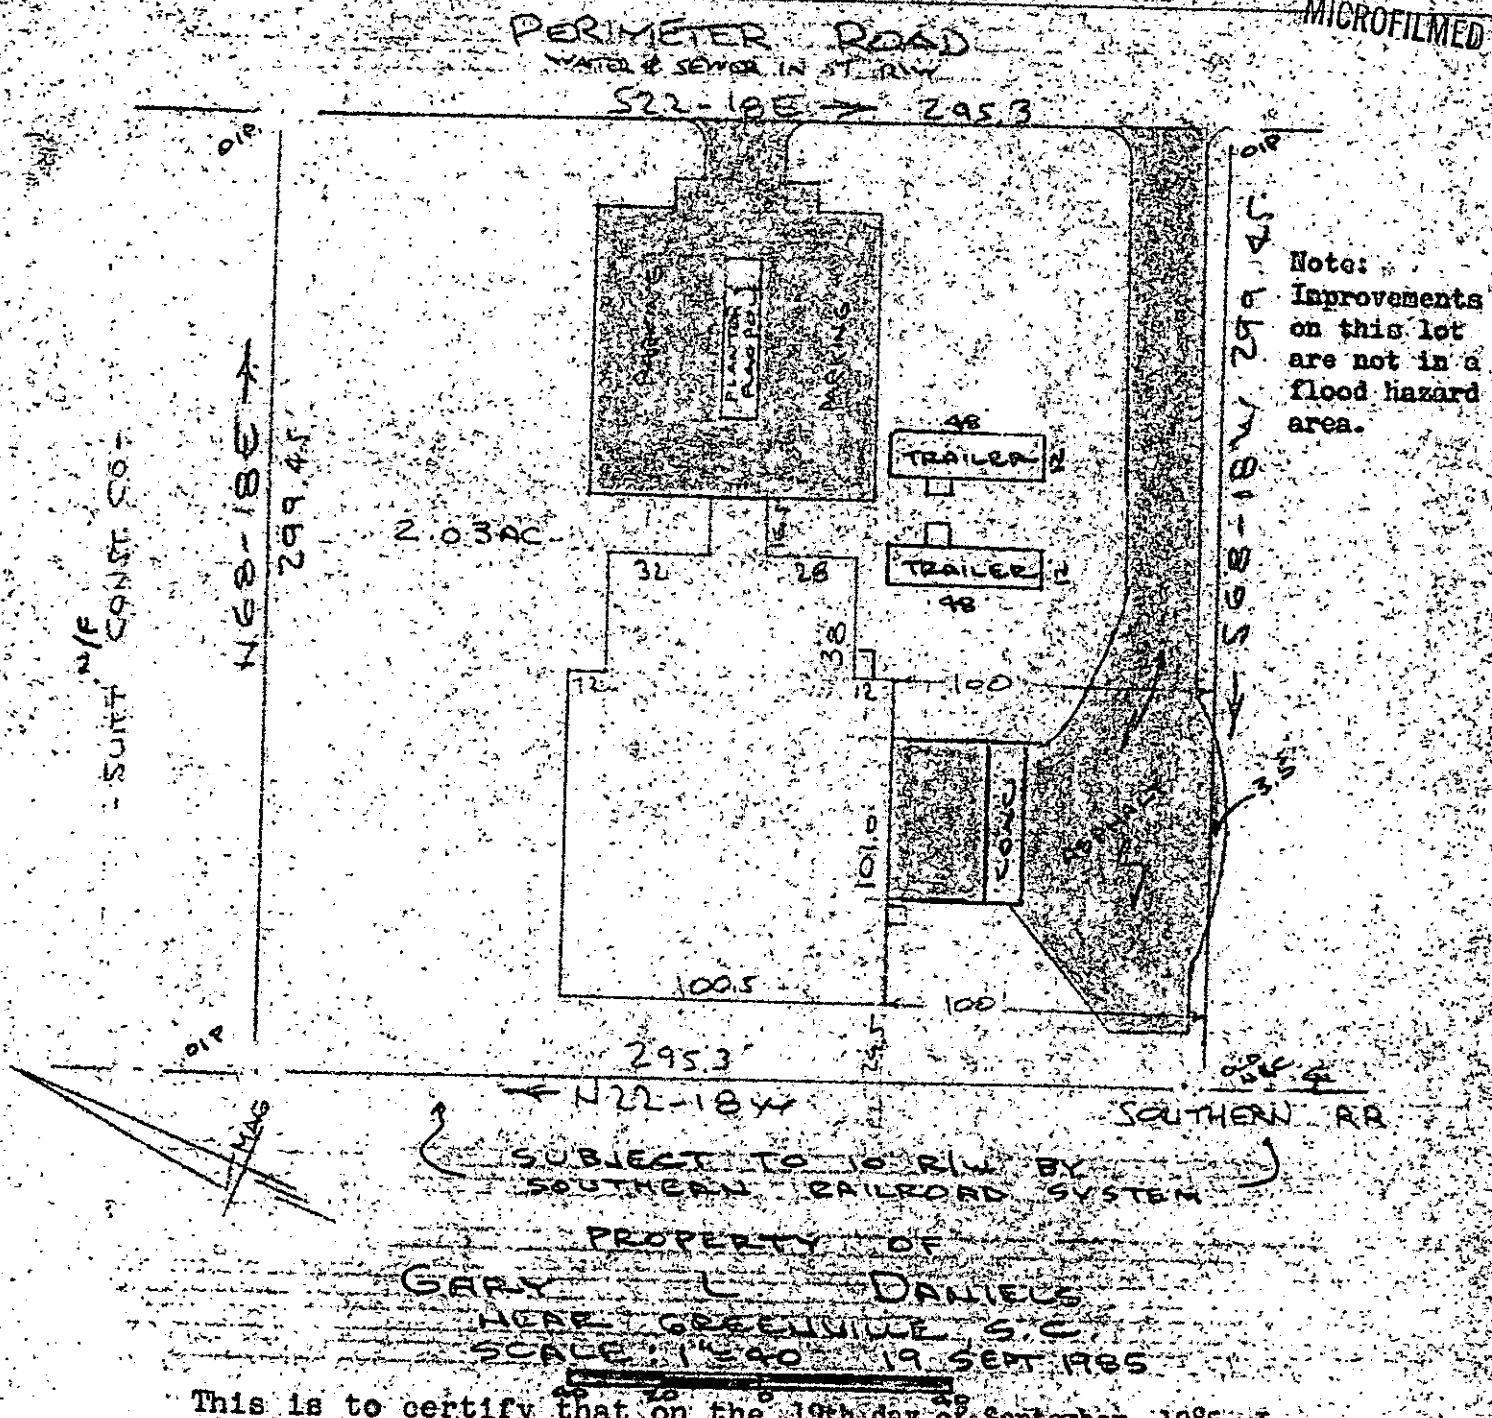


Note: Improvements on this lot are not in a flood hazard area.

This is to certify that on the 19th day of September, 1985, I surveyed the property shown on this plat, being known as PROPERTY OF GARY L. DANIELS and recorded in the RMC Office Greenville County, S.C., in Plat Book at Page ; and that the property lines, walls and buildings are as shown hereon, and that the walls and buildings located on said property do not encroach or project on adjacent street or property, and that no adjacent walls or buildings encroach or project on said premises, and no power lines cross this property except as shown hereon.

11-Y-52

10306

R. B. Bruce, RLS #1952

CAROLINA SURVEYING CO.
112 Manly St.
Greenville, S. C.

FILED
GREENVILLE CO., S.C.
SEP 24 3 41 PM '85
DONNIE S. TANKER
R.M.C.

2 SE 24 85 479

3.00CT