MICROFILMED

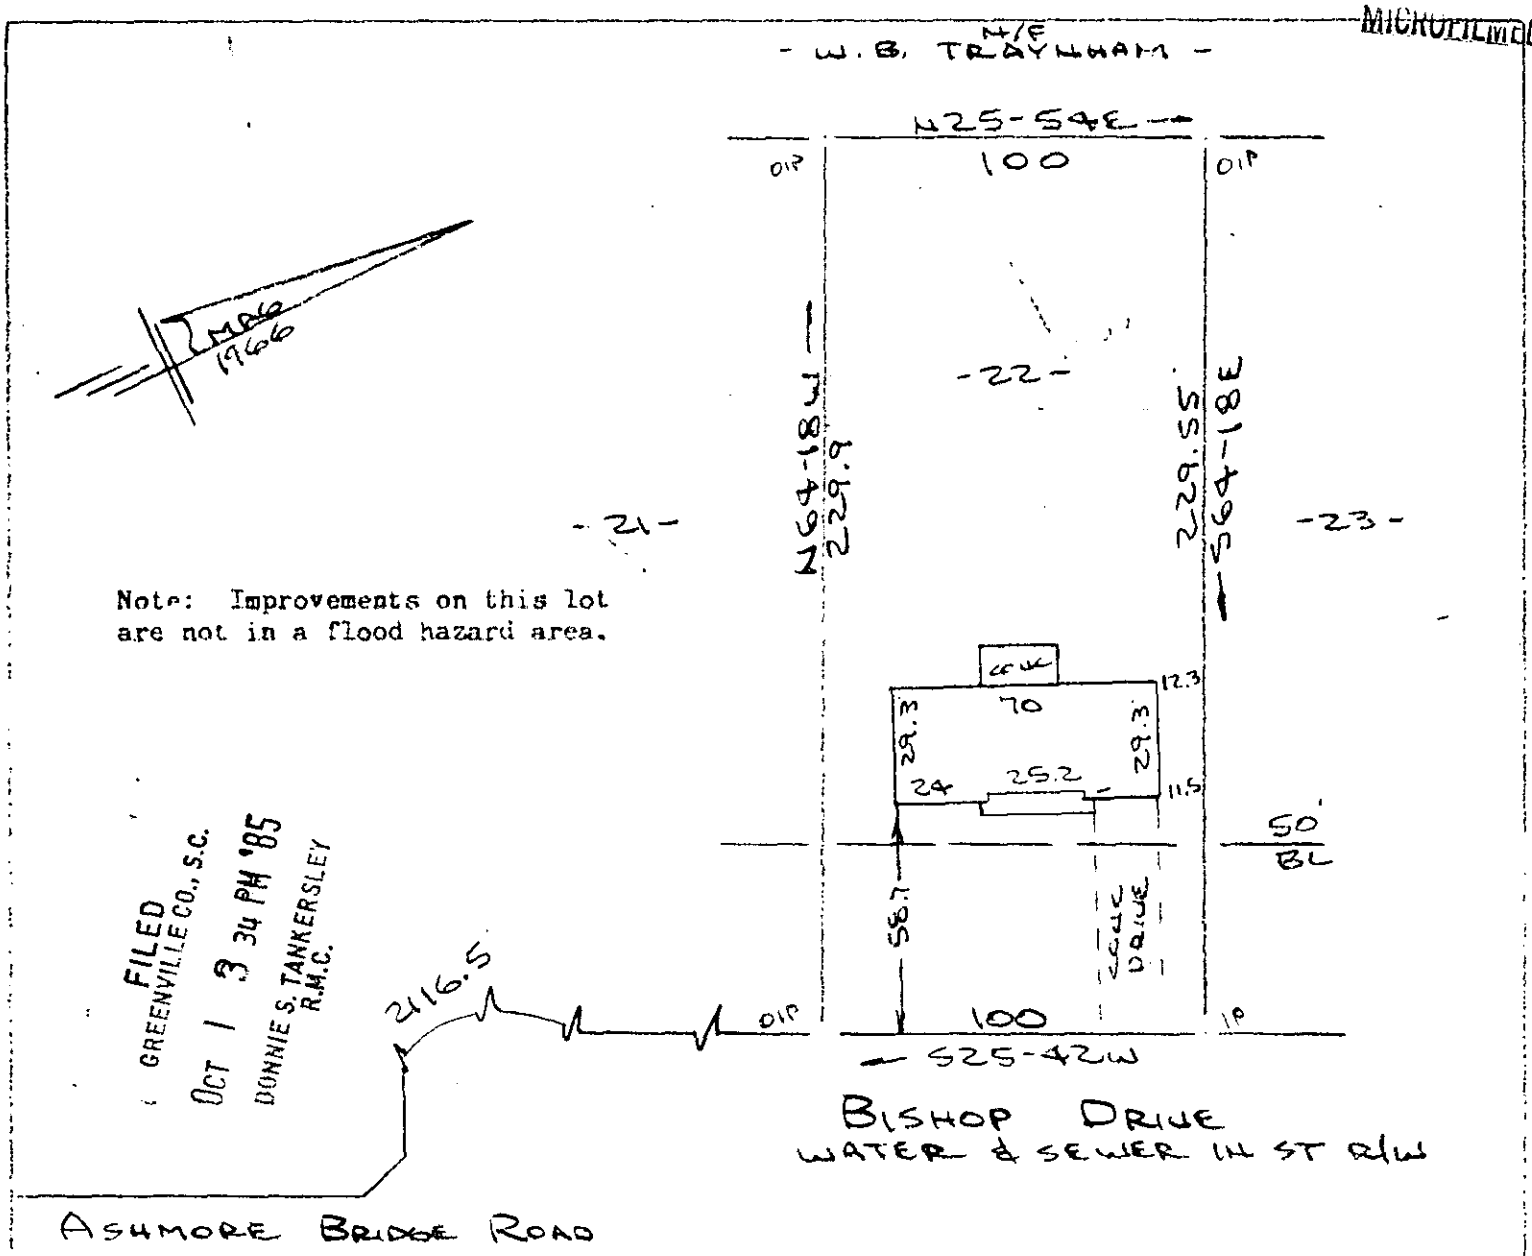

PROPERTY OF
JOHN W. SNYDER & ILSE SNYDER
MAULDIN, S.C.
SCALE: 1"=50' 26 SEPT 1985

50 25 0 50

This is to certify that on the 26th day of September, 1985, I surveyed the property shown on this plat, being known as lot 22 on plat of BISHOP HEIGHTS and recorded in the RMC Office Greenville County, S. C., in Plat Book " BBB " at Page 171; and that the property lines, walls and buildings are as shown hereon, and that the walls and buildings located on said lot do not encroach or project on adjacent street or property, and that no adjacent walls or buildings encroach or project on said premises, and no power lines cross this property except as shown hereon.

R. B. Bruce

R. B. Bruce, RLS

11-2-10

Recordable Plat
11346

CAROLINA SURVEYING CO.
112 Manly St., Greenville, S. C.

3.00 8 1.00 P