MICROFILMED

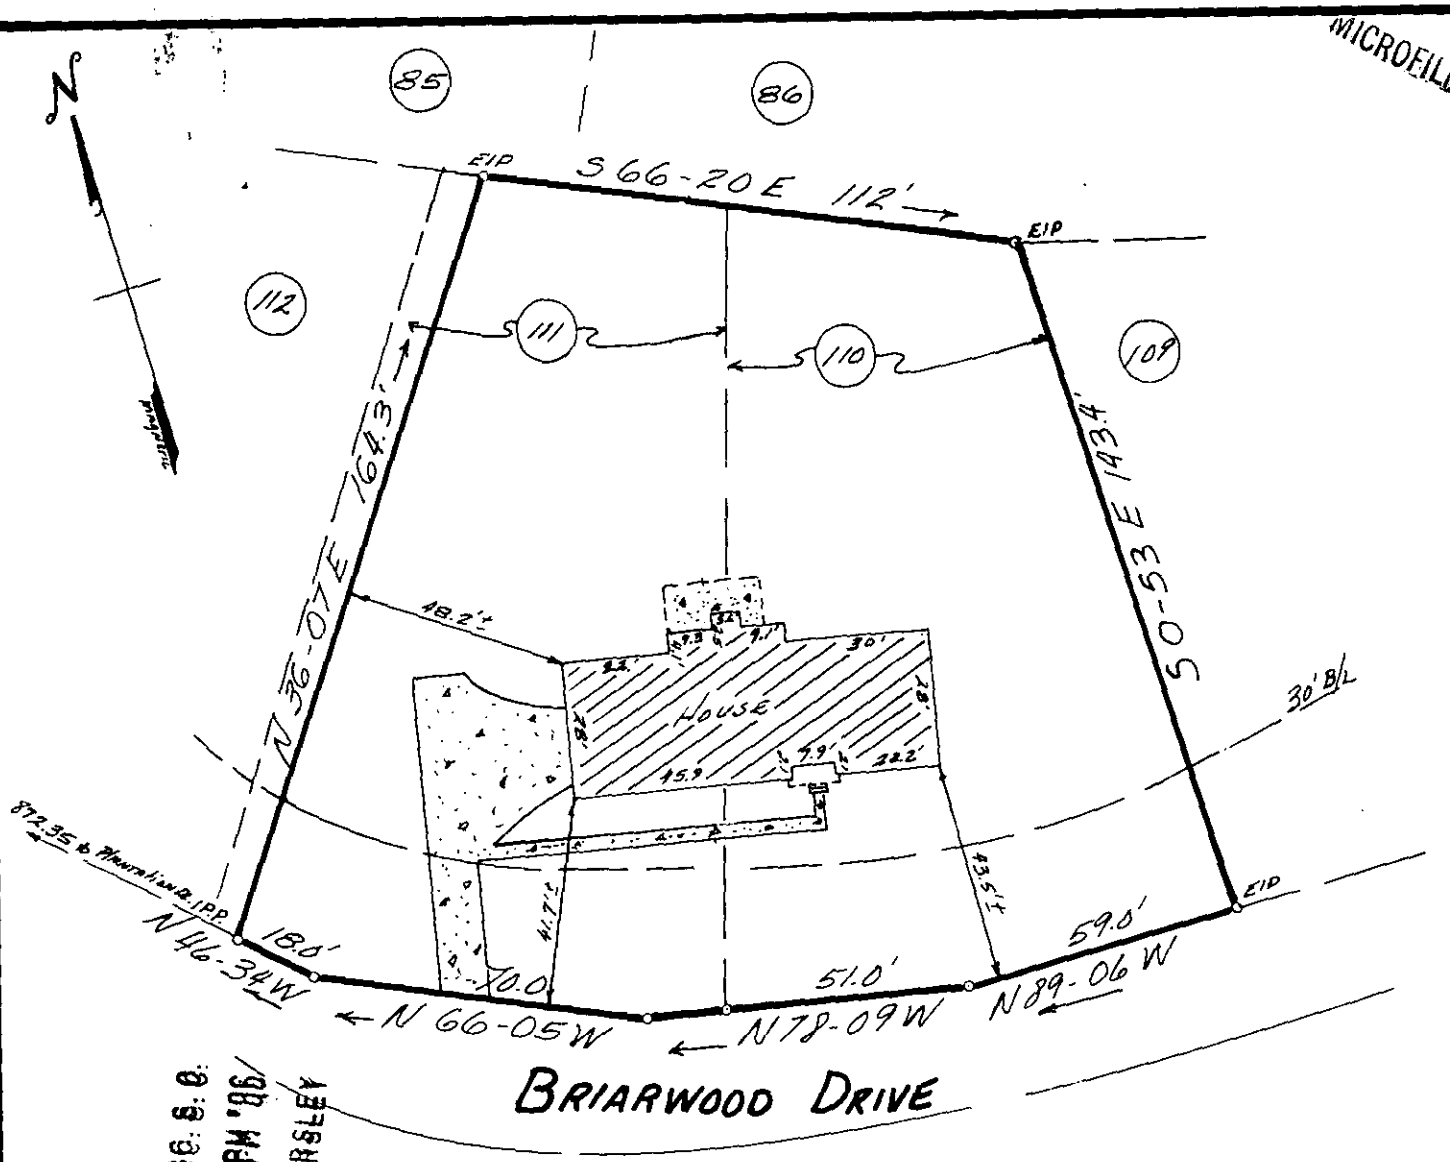

FILED
GREENVILLE CO. S. C.
JAN 16 2 37 PM '86
DONNIE S. TANKERSLEY
R.M.C.

PROPERTY OF

KENNETH M. KINCAID & JERRI L. KINCAID 23680

12-I-14

DECEMBER 27, 1985 SCALE 1" = 40'

This is to certify that on December 27, 1985, I surveyed the property shown on this plat, known as Lot No. 110 and part of 111 of Holly Tree Plantation as shown on a plat recorded in the RMC Office for Greenville Co., in Plat Book 7-C at page 27, and that the property lines, walls and building are as shown hereon, and that the building located on said lot does not project nor encroach on adjacent street or property, and that no adjacent walls or buildings project nor encroach on said lot, and that no utility lines cross this lot except as may be shown hereon.

NOTE: This property is (not) located within a flood hazard area.

SURVEY BY: Richard D Wooten, Jr.

Richard D. Wooten

S. C. R. L. S. No. 4678

RECORDABLE PLAT

DWG 4540