MICROFILMED

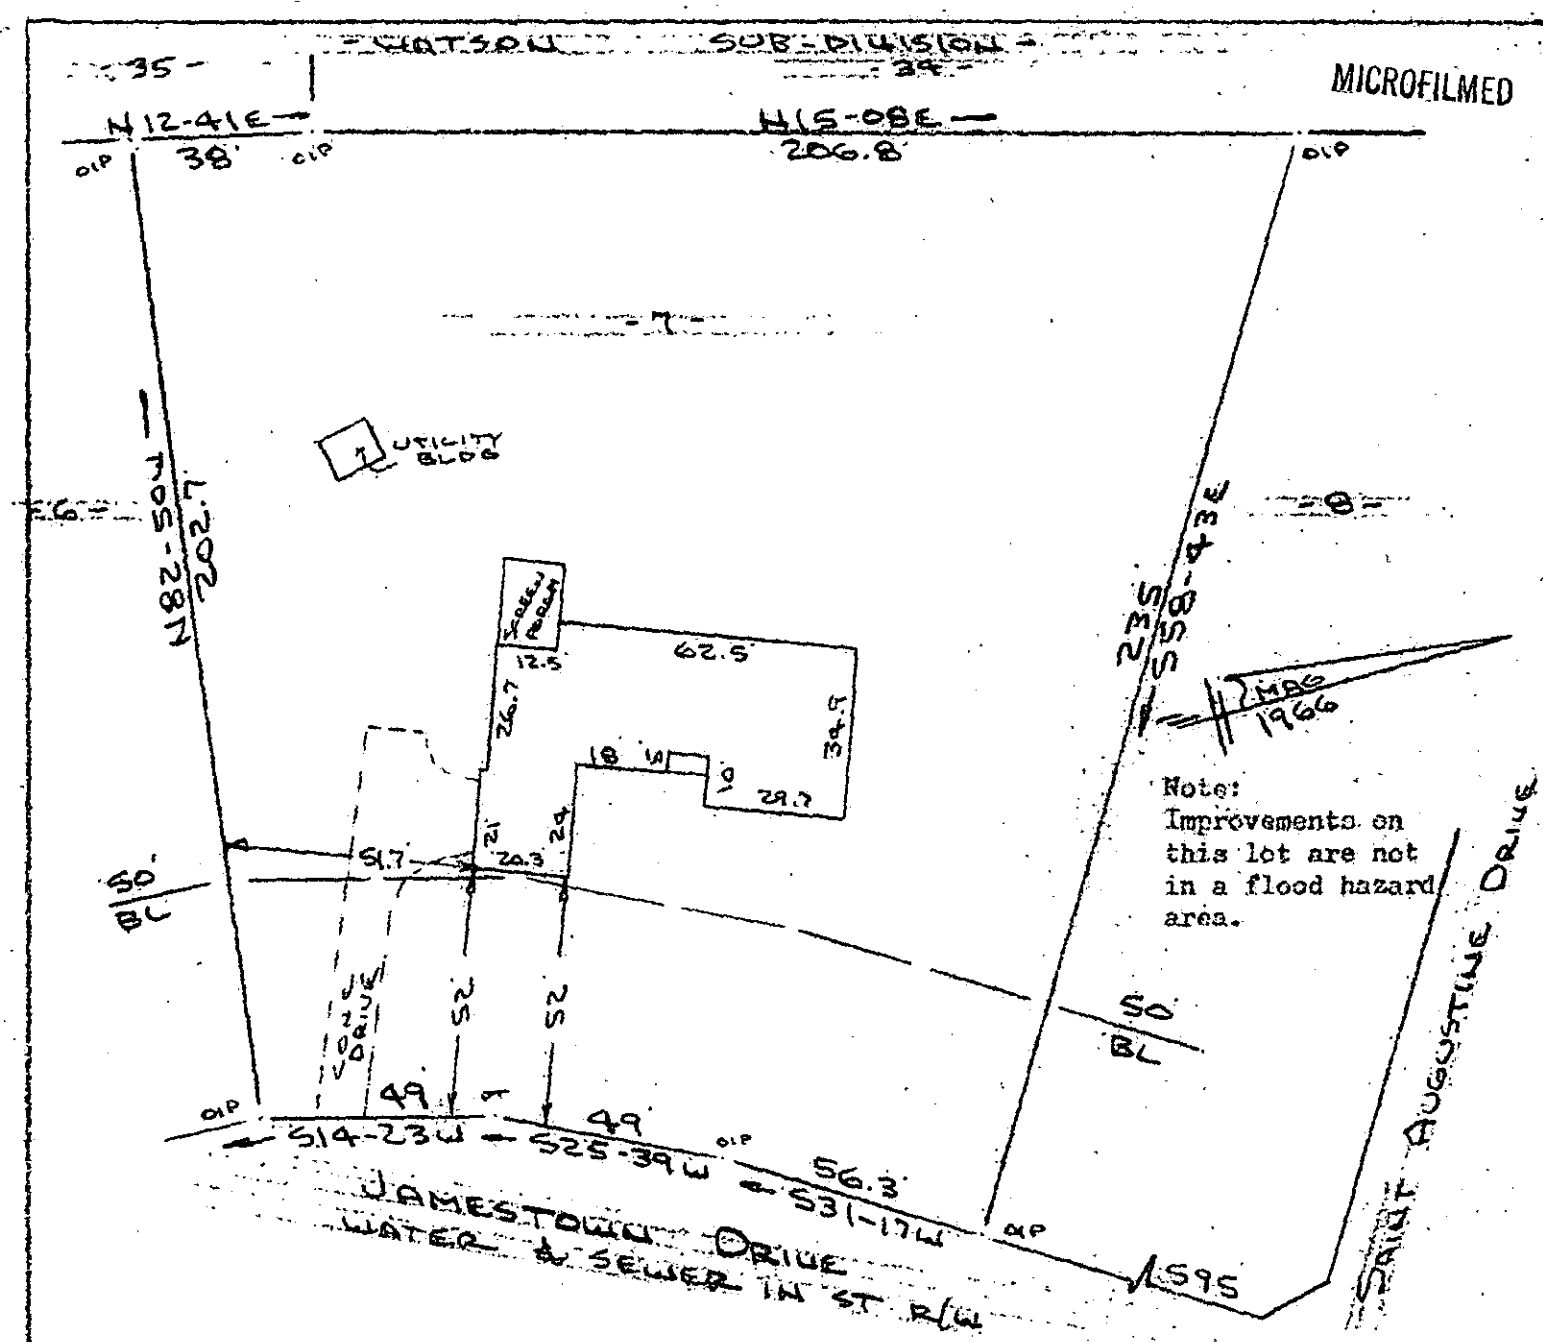

FILED
GREENVILLE CO. S.C.
'86 FEB 17 AM 10 49
DONNIE S. TANKERSLEY
R.M.C.

This is to certify that on the 13th day of February, 1986, I surveyed the property shown on this plat, being known as lot 7 on plat of MAP OF PELHAM ESTATES and recorded in the RMC Office Greenville County, S. C., in Plat Book " PPP " at Pages 28 & 29; and that the property lines, walls and buildings are as shown hereon, and that the walls and buildings located on said lot do not encroach or project on adjacent street or property, and that no adjacent walls or buildings encroach or project on said premises, and no power lines cross this property except as shown hereon.

12-K-39

27058

FEB 17 1986

CAROLINA SURVEYING CO.
112 Manly St.
Greenville, S. C.

R. B. Bruce, RLS # 1352

FE17'86

Recordable Plat

300/36

543.6-1-7