MICROFILMED

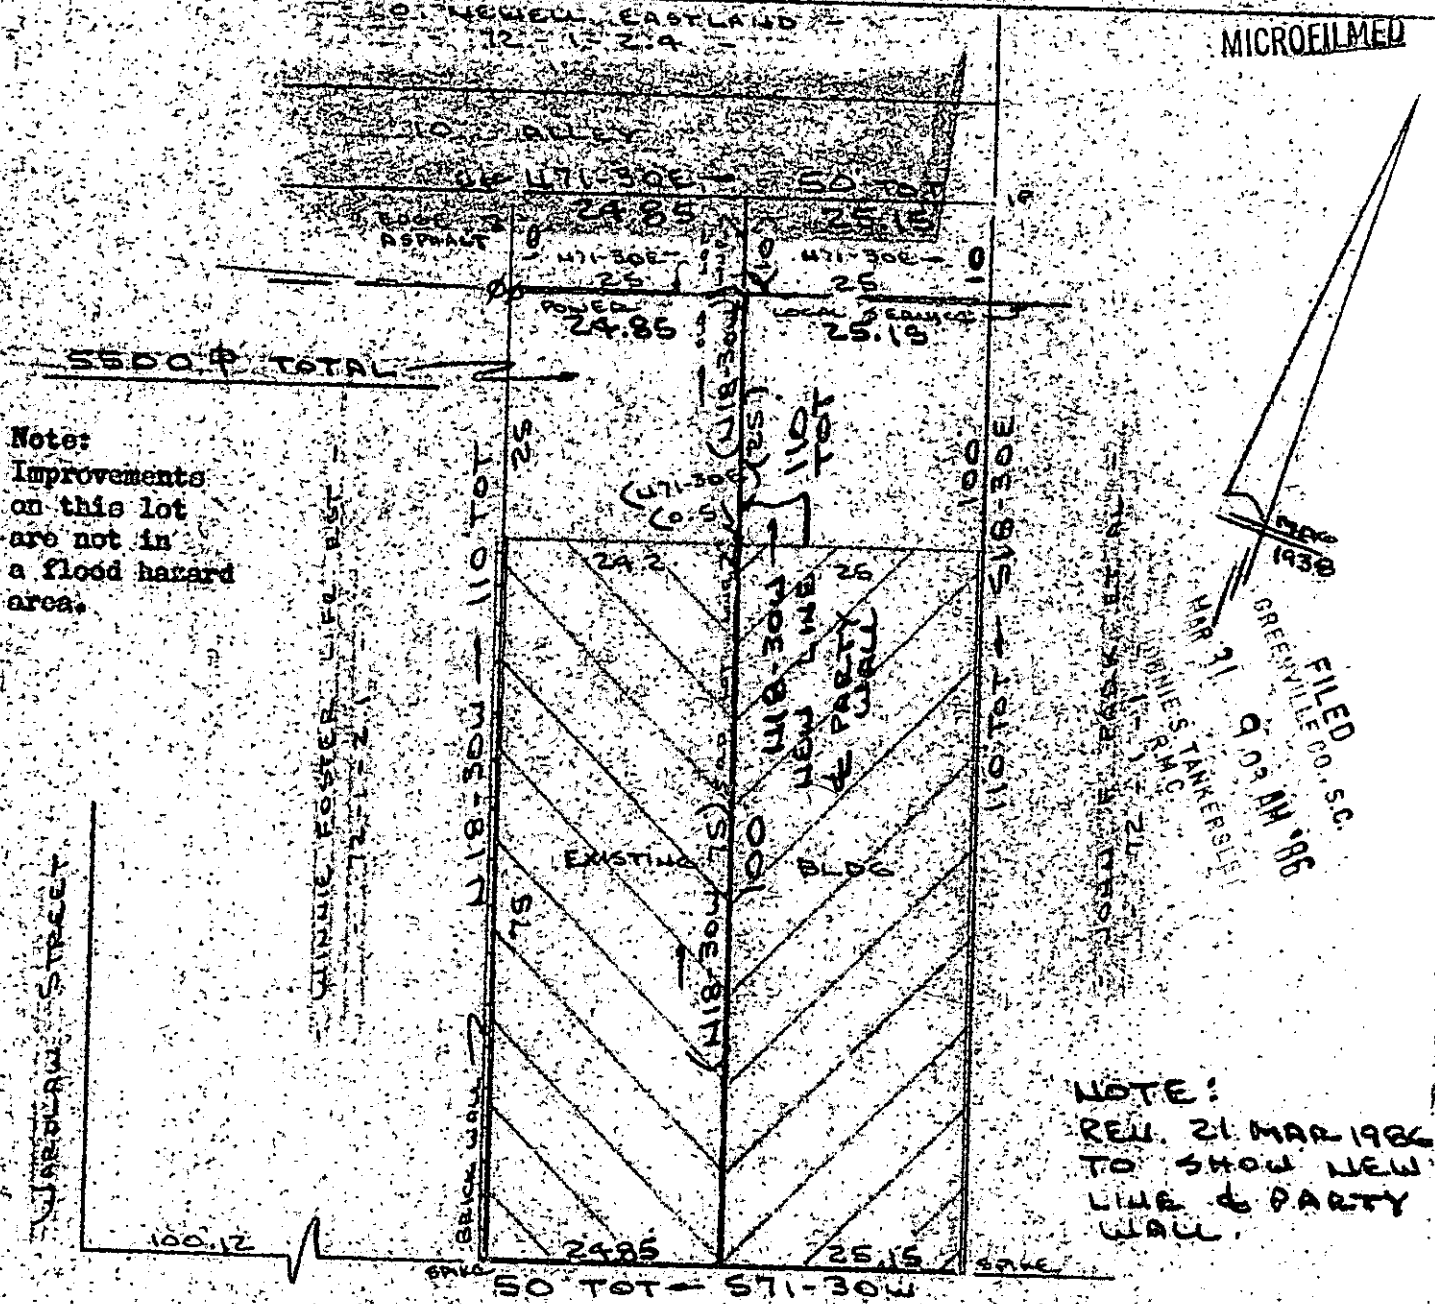

NOTE:
REV. 21 MAR 1986
TO SHOW NEW
LINE & PARTY
WALL.

MAR 31 1986

12N-82

31835

PENDLETON STREET
WATER & SEWER IN ST adj

SURVEY FOR
RON J. MOEDE
GREENVILLE COUNTY GREENVILLE S.C.
SCALE 1-20 14 JAN 1985
20 10 0 20
REV 21 MAR 1986

This is to certify that on the 14th day of January, 1985, I surveyed the property shown on this plat, being known as SURVEY FOR RON J. MOEDE and recorded in the RMC Office Greenville County, S. C., in Plat Book 11-H at Page 32 ; and that the property lines, walls andbuildings are as shown hereon, and that the walls and buildings located on said lot do not encroach or project on adjacent street or property, and that no adjacent walls or buildings encroach or project on said premises, and no power lines cross this property except as shown hereon.

R. B. Bruce

R. B. Bruce, RLS # 1952

CAROLINA SURVEYING CO., 112 Manly St., Greenville, S. C. 3.00 8 21-6.01

288/61

72-1-2.2 & 2.3

Recordable Plat - 1987