FILED
GREENVILLE CO. S.C.
JUN 6 10 41 AM '86
DONNIE S. TANKERSLEY
R.M.C.

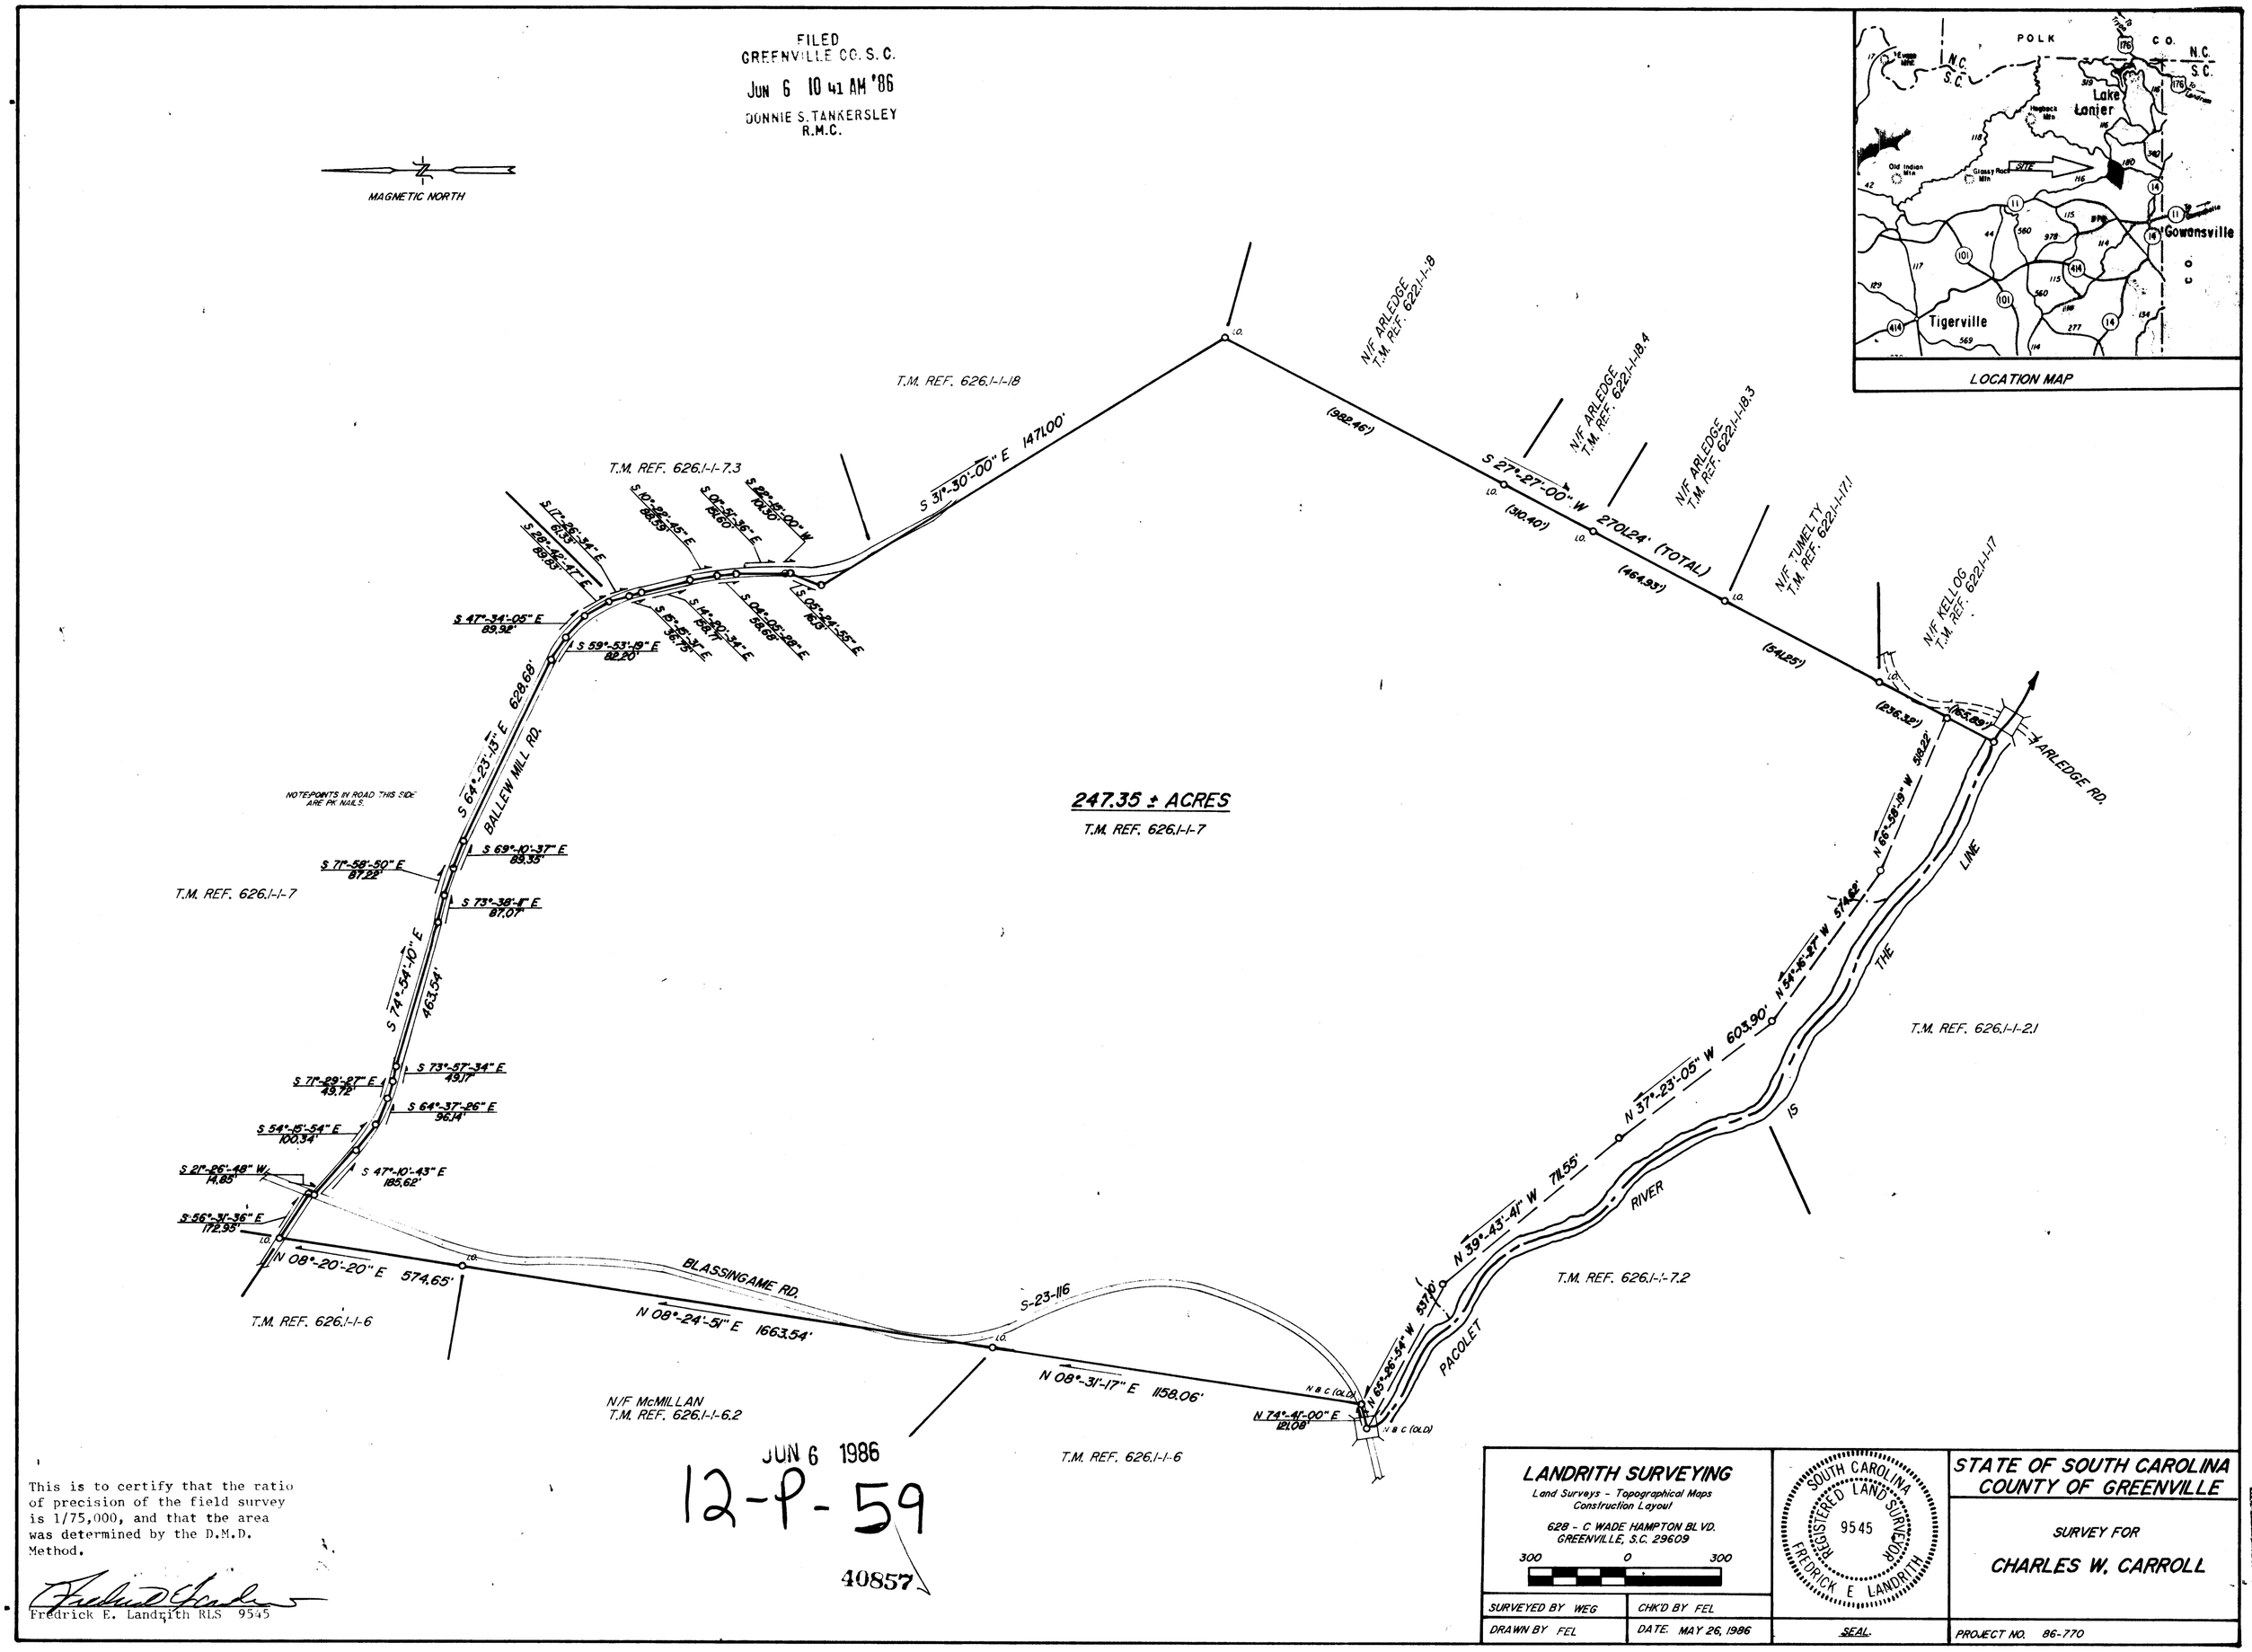

This is to certify that the ratio of precision of the field survey is 1/75,000, and that the area was determined by the D.M.D. Method.

Fredrick E. Landrith RLS 9545

JUN 6 1986

12-P-59

40857

LANDRITH SURVEYING
Land Surveys - Topographical Maps
Construction Layout
628 - C WADE HAMPTON BLVD.
GREENVILLE, S.C. 29609

300 0 300

SURVEYED BY WEG	CHK'D BY FEL
DRAWN BY FEL	DATE MAY 26, 1986

SOUTH CAROLINA REGISTERED LAND SURVEYOR 9545 FREDRICK E LANDRITH

SEAL

STATE OF SOUTH CAROLINA
COUNTY OF GREENVILLE

SURVEY FOR

CHARLES W. CARROLL

PROJECT NO. 86-770

MICROFILMED