MICROFILMED

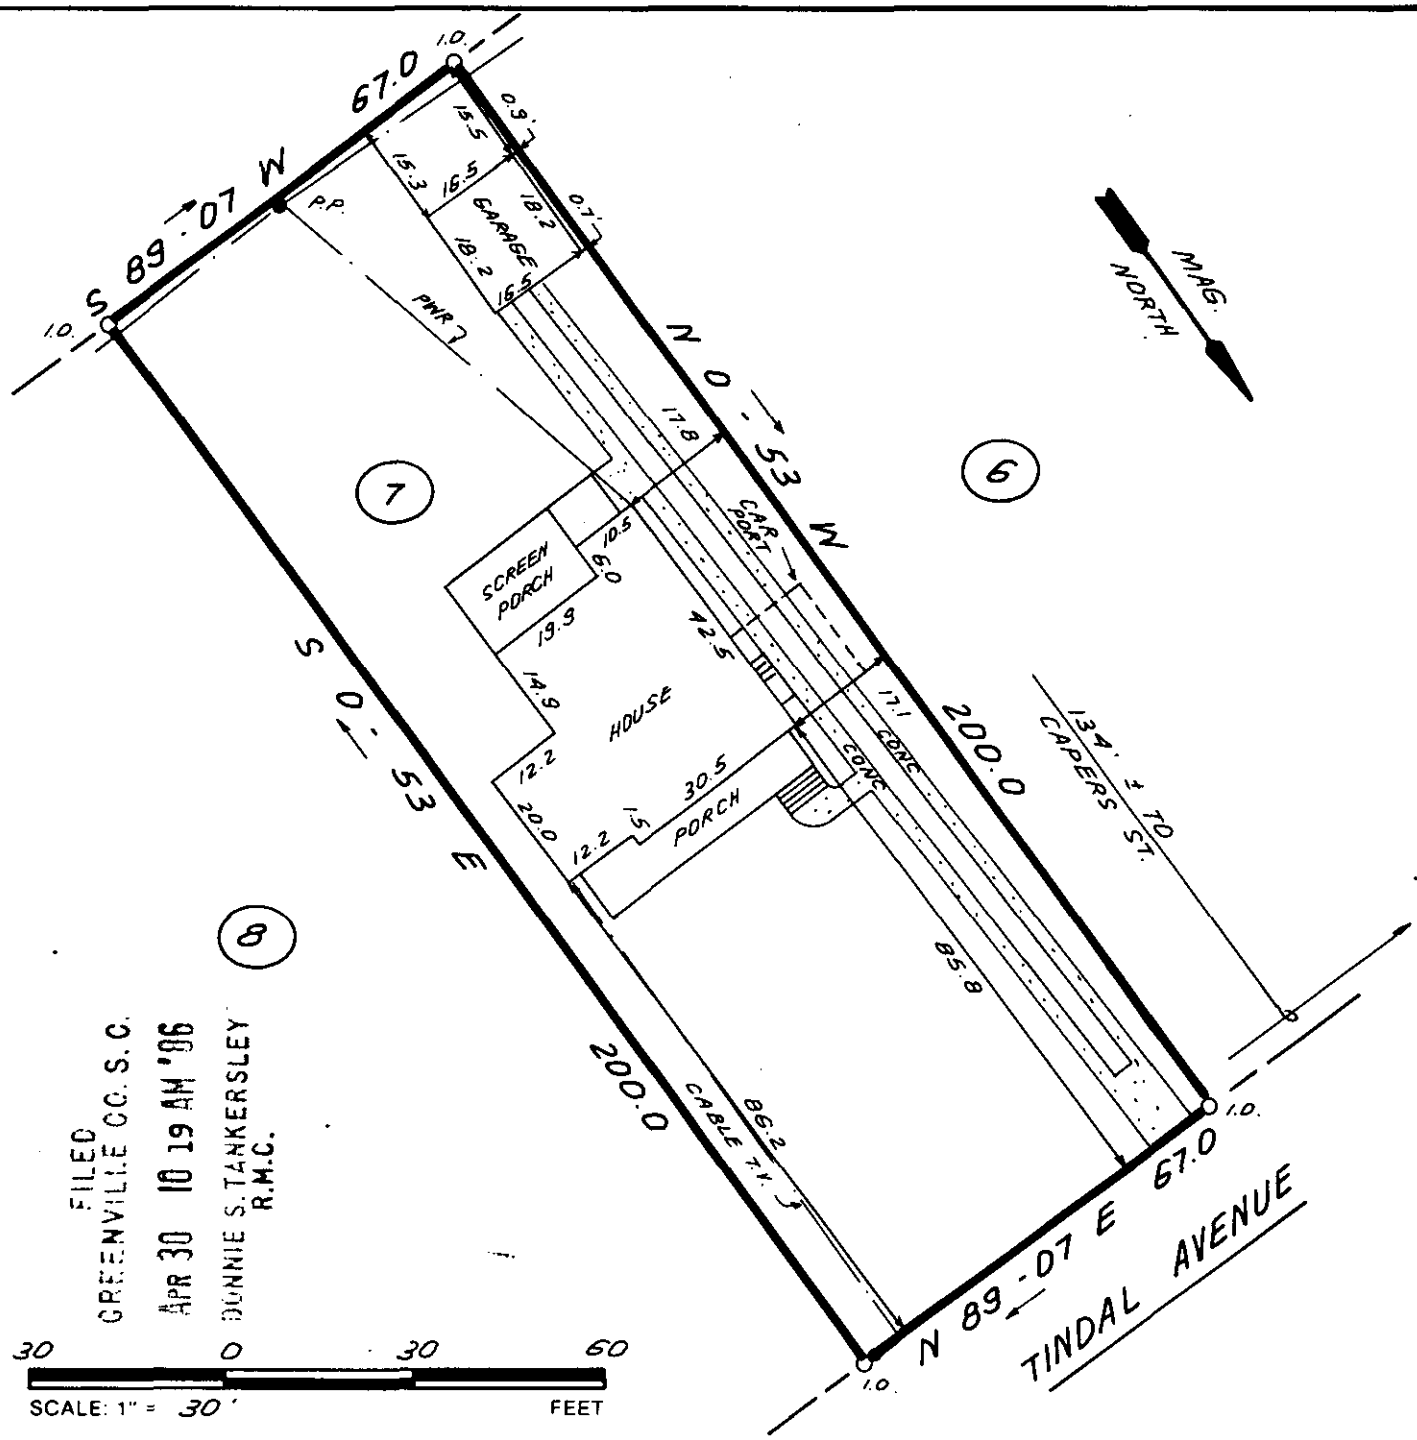

FILED
GREENVILLE CO. S. C.
APR 30 10 19 AM '96
BONNIE S. TANKERSLEY
R.M.C.

THIS IS TO CERTIFY THAT THE PROPERTY SHOWN ON THIS PLAT WAS SURVEYED UNDER MY DIRECT SUPERVISION. PROPERTY LINES AND IMPROVEMENTS SHOWN ARE LOCATED CORRECTLY AND THAT NO VISIBLE ENCROACHMENTS EXIST UNLESS OTHERWISE SHOWN. THIS PROPERTY IS NOT LOCATED IN A DESIGNATED FLOOD HAZARD AREA.

SOUTH CAROLINA REGISTERED LAND SURVEYOR NO. 4781 JAMES RALPH FREELAND

RLS: JAMES R. FREELAND
NO: 4781

STATE OF SOUTH CAROLINA
GREENVILLE COUNTY

12-Q-61

CRESCENT TERRACE
LOT 7 35732
PROPERTY OF
THOMAS B. POOLE II
& DEBORAH R. POOLE

FREELAND & ASSOCIATES
Engineers • Land Surveyors
318 WEST STONE AVENUE.
GREENVILLE, S.C.
(803) 271-4924

PLAT BOOK	E @ 137
DEED BOOK	1018-638
TAX MAP	93-10-7
PARTY CHIEF	L.T.
DRAWN	K.E.G.
DATE	APRIL-23-86
DWG. NO.	15061

THE PRINTMACHINE, INC. N53007

(9805)
(12914)

300 3 11A01