MICROFILMED

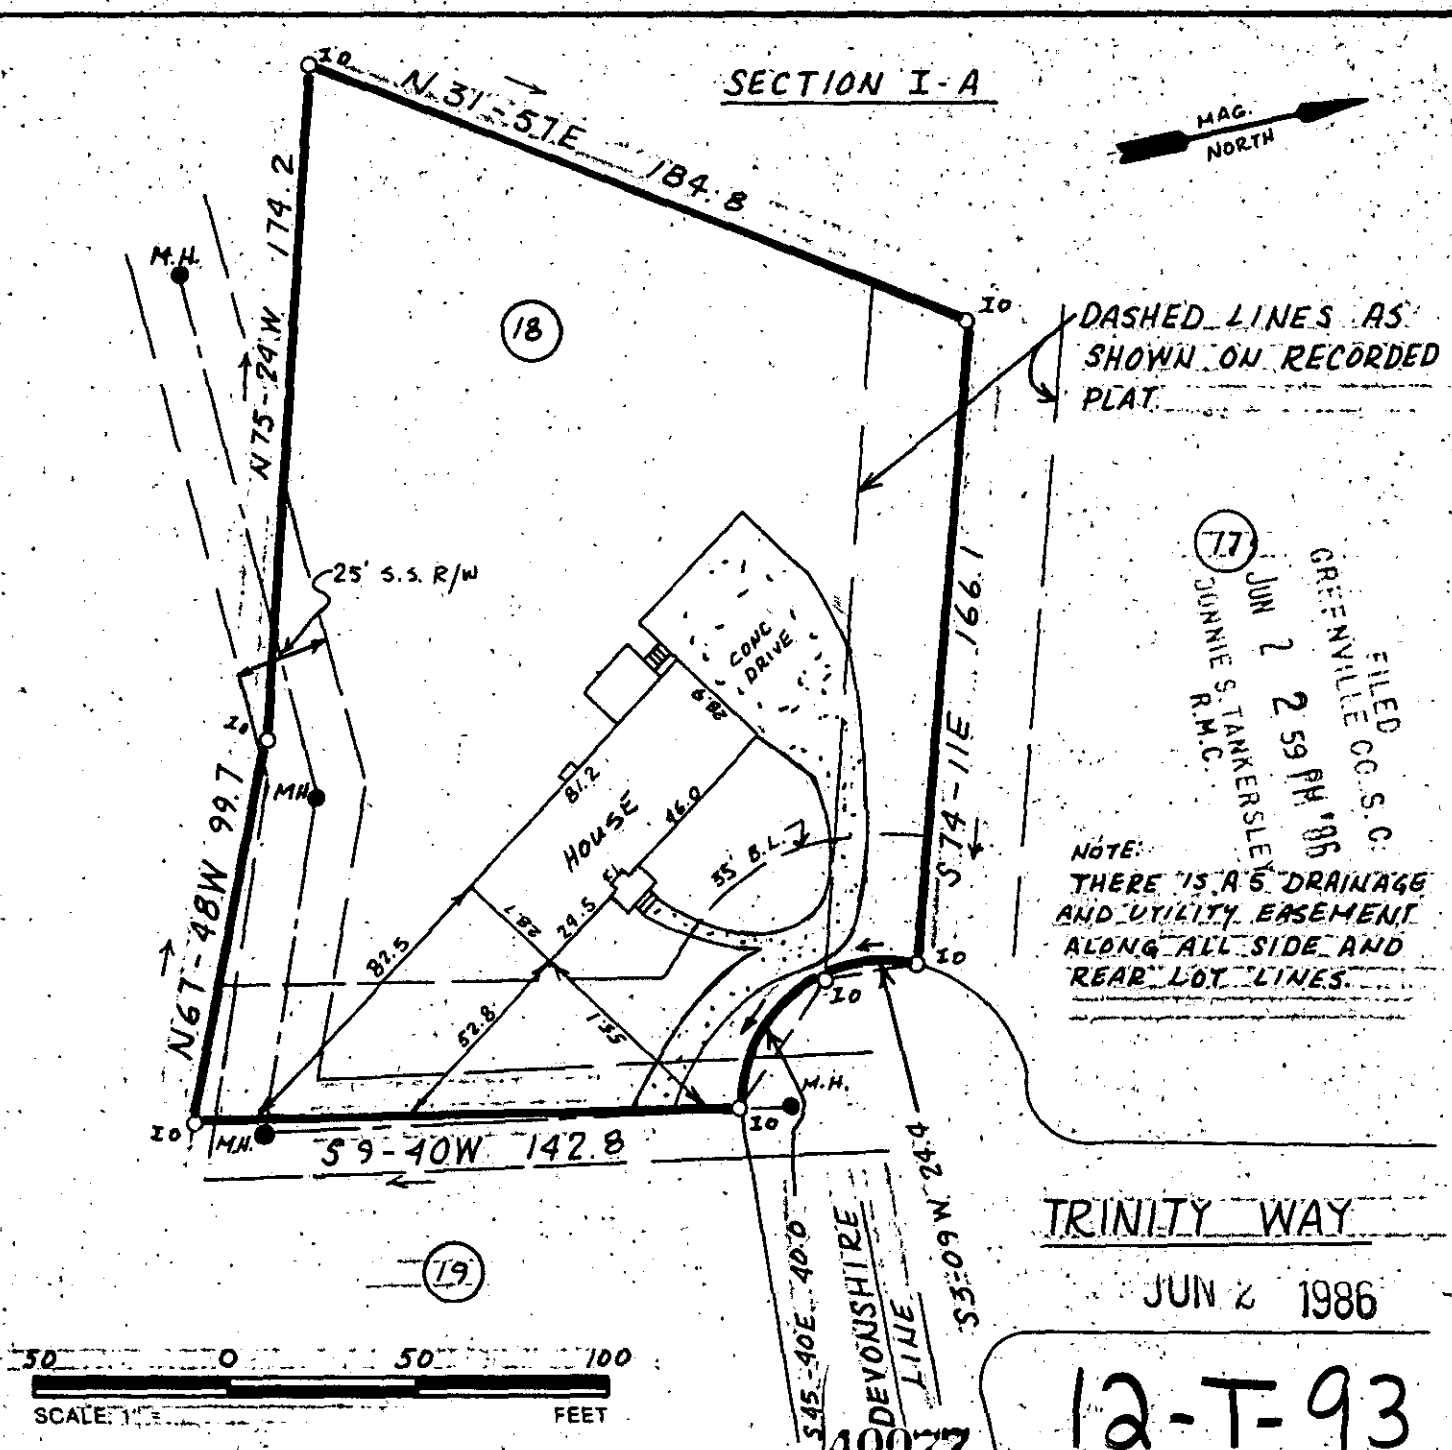

JUN 2 1986

12-T-93

40077

THIS IS TO CERTIFY THAT THE PROPERTY SHOWN ON THIS PLAT WAS SURVEYED UNDER MY DIRECT SUPERVISION. PROPERTY LINES AND IMPROVEMENTS SHOWN ARE LOCATED CORRECTLY AND THAT NO VISIBLE ENCROACHMENTS EXIST UNLESS OTHERWISE SHOWN. THIS *PROPERTY* IS *NOT* LOCATED IN A DESIGNATED FLOOD HAZARD AREA.

SOUTH CAROLINA REGISTERED PROFESSIONAL ENGINEER AND LAND SURVEYOR No. 4781 JAMES R. FREELAND

RLS: JAMES R. FREELAND
NO: 4781

STATE OF SOUTH CAROLINA
GREENVILLE COUNTY

NORTHWOOD HILLS
SEC. I-& I-A & II, LOT 18
PROPERTY OF
RALPH BOYD McRAE
FREIDA B. McRAE

FREELAND-CLINKSCALES & ASSOCIATES, INC.
Engineers • Land Surveyors
323 WEST STONE AVENUE
GREENVILLE, S.C.
(803) 271-4924

PLAT BOOK	00 156
DEED BOOK	1194 P 936
TAX MAP	428-1-89
PARTY CHIEF	J.E.C.
DRAWN	D.L.B.
DATE	5-30-86
DWG. NO.	15370

THE PRINT MACHINE, INC. N73428

300 3 1401