MICROFILMED

FILED
GREENVILLE CO. S.C.
JUL 1 2 01 PM '86
DONNIE S. TANKERSLEY
R.M.C.

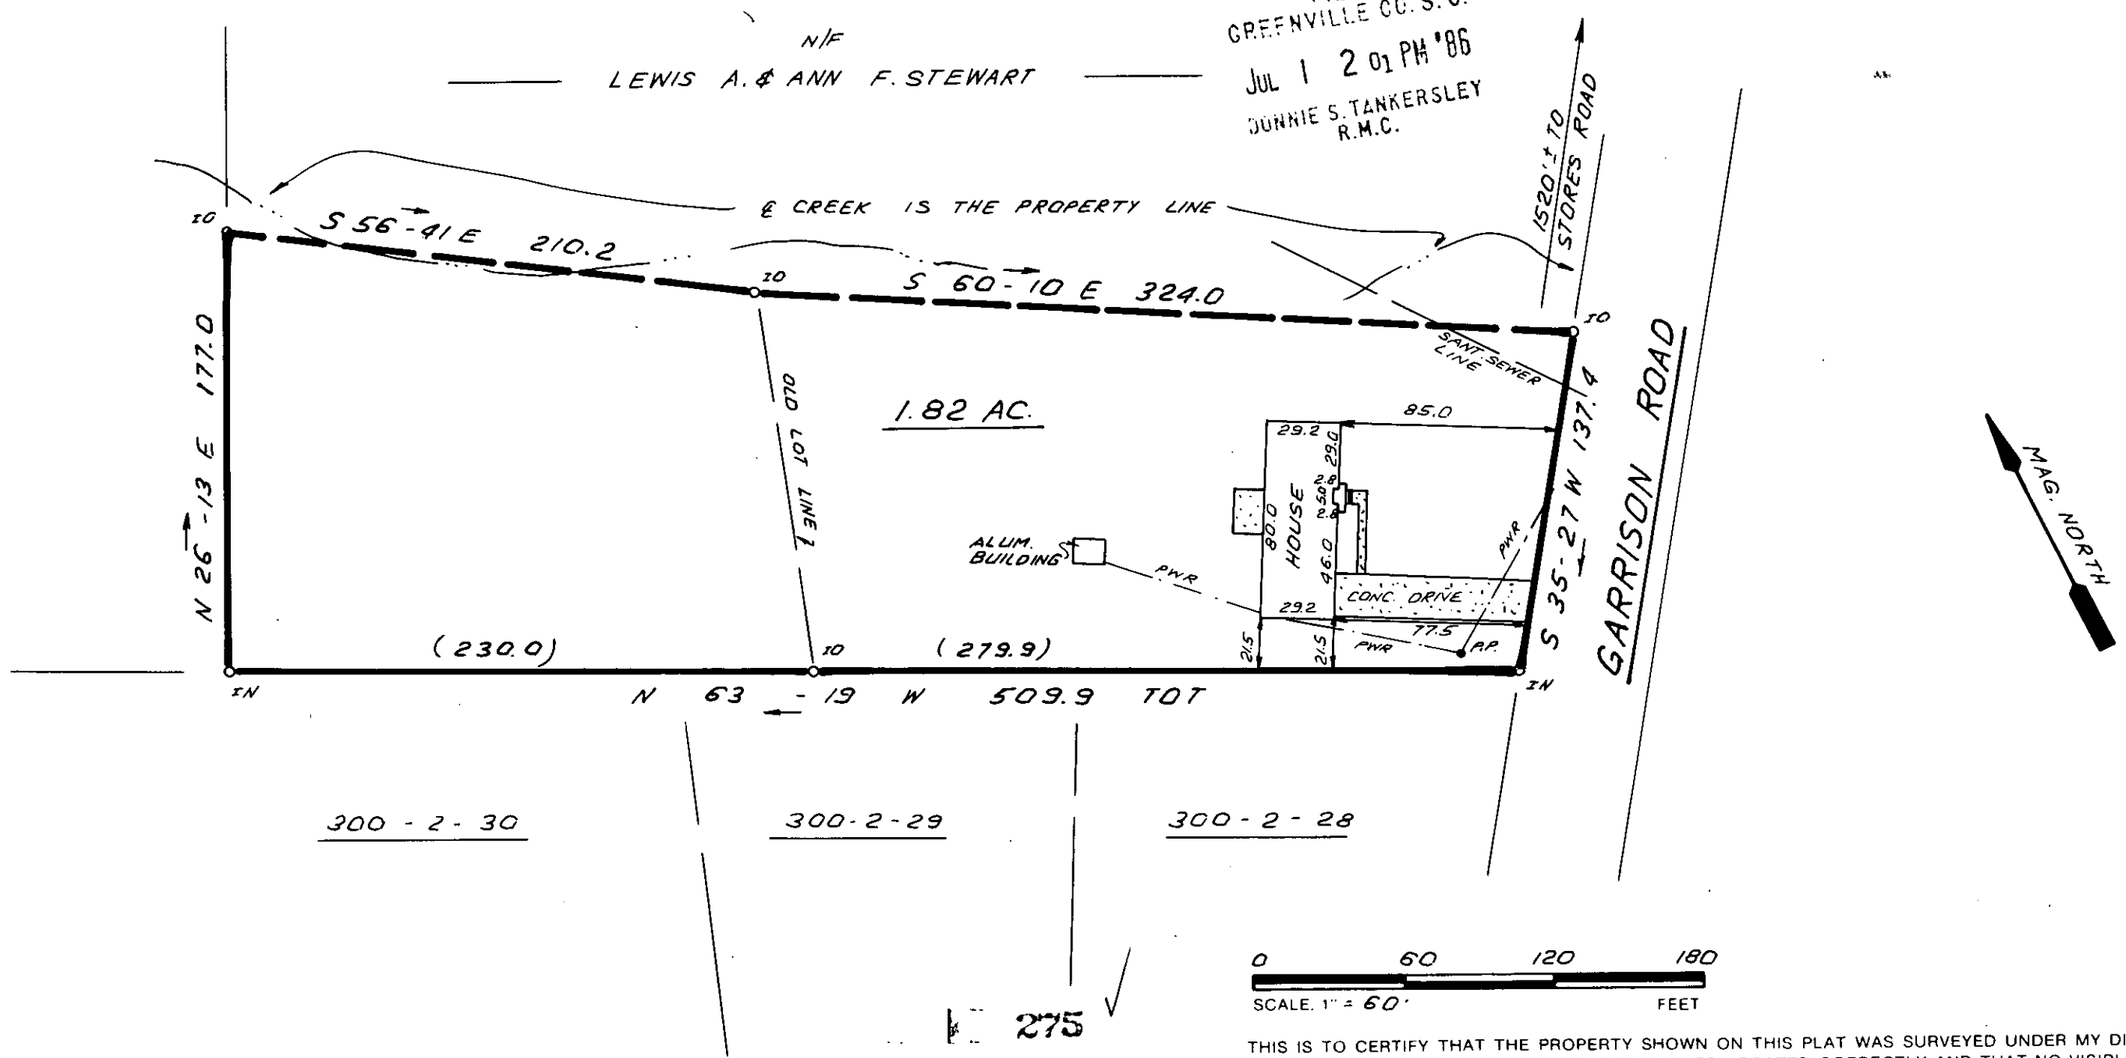

275

THIS IS TO CERTIFY THAT THE PROPERTY SHOWN ON THIS PLAT WAS SURVEYED UNDER MY DIRECT SUPERVISION. PROPERTY LINES AND IMPROVEMENTS SHOWN ARE LOCATED CORRECTLY AND THAT NO VISIBLE ENCROACHMENTS EXIST UNLESS OTHERWISE SHOWN. THIS PROPERTY IS NOT LOCATED IN A DESIGNATED FLOOD HAZARD AREA.

JUL 1 1986

12-U-72

SOUTH CAROLINA REGISTERED PROFESSIONAL ENGINEER AND LAND SURVEYOR No. 4781 JAMES R. FREELAND

RLS: JAMES R. FREELAND
NO: 4781

STATE OF SOUTH CAROLINA
GREENVILLE COUNTY

PROPERTY OF
AARON B. CORNETT
ELIZABETH A. CORNETT

FREELAND & ASSOCIATES
Engineers • Land Surveyors
318 WEST STONE AVENUE.
GREENVILLE, S.C.
(803) 271-4924

PLAT BOOK	4-L-85B
DEED BOOK	1162-835
TAX MAP	300-2-15.9
PARTY CHIEF	G.P.
DRAWN	I.R.
DATE	JUNE-30-86
DWG. NO.	15649

SCTO ------ 1 JL01 86 104 - 5.00CD
THE PRINT MACHINE, INC. N61205