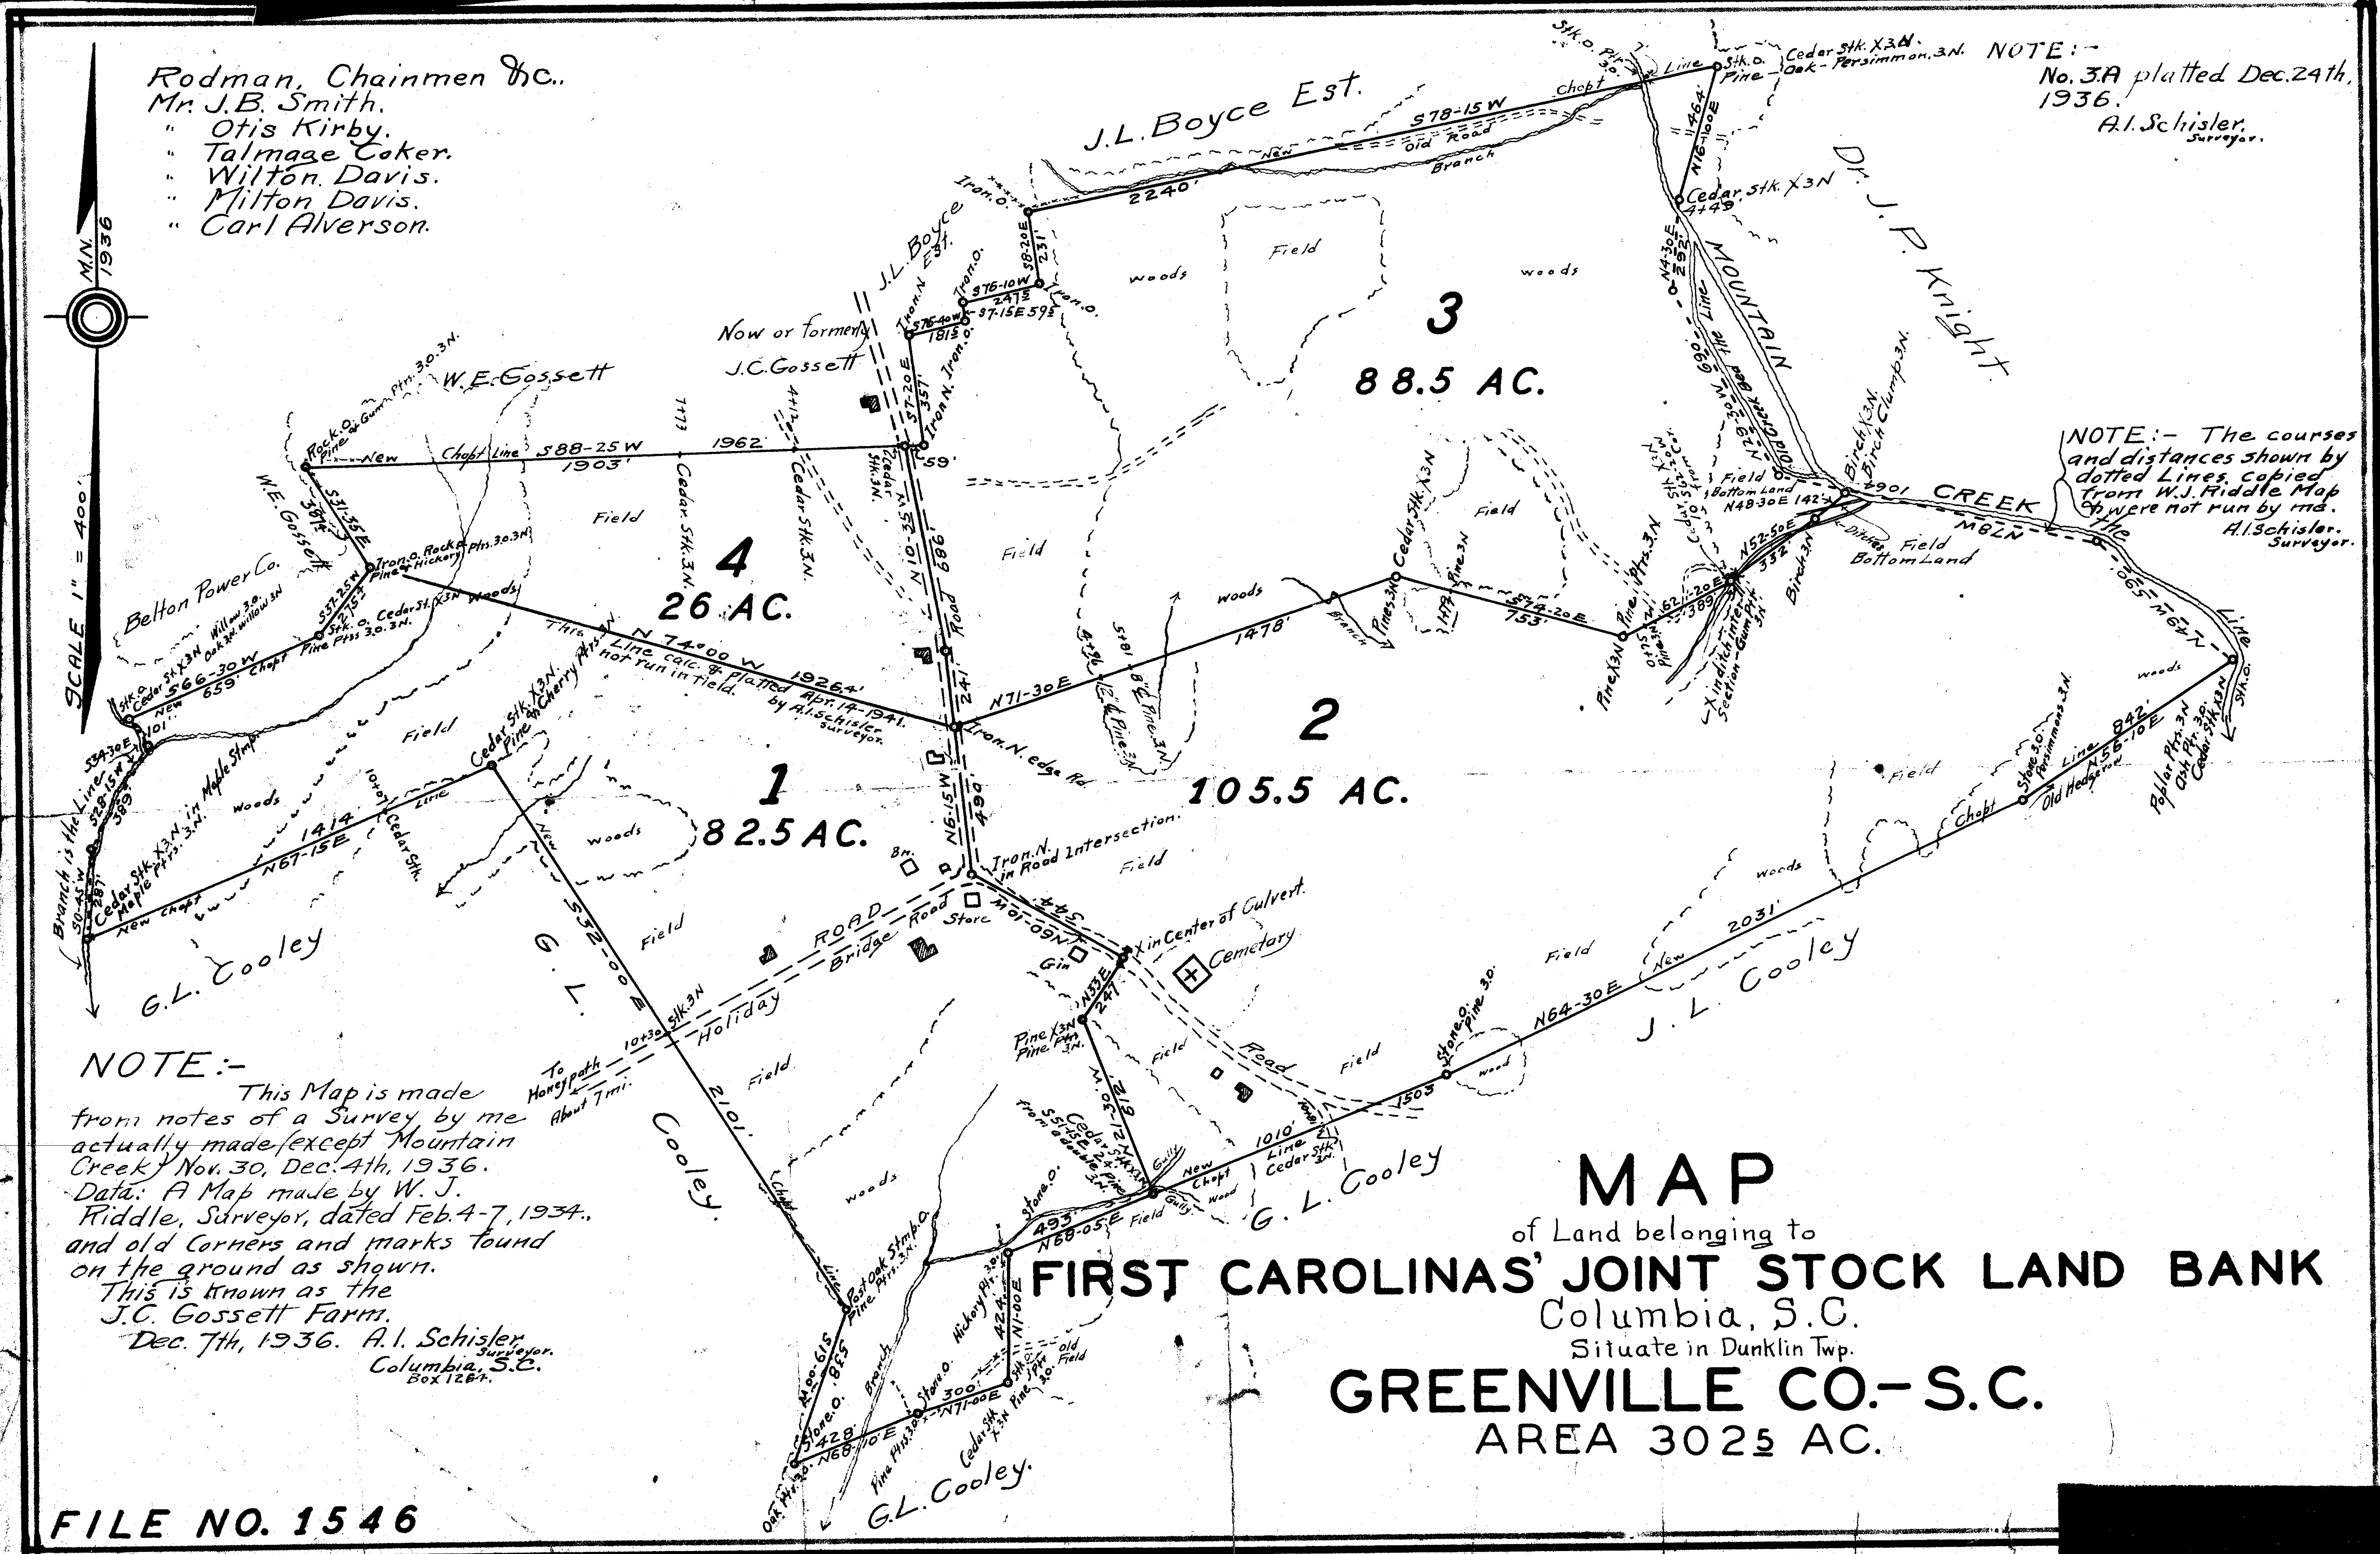

MAP
of Land belonging to
FIRST CAROLINAS' JOINT STOCK LAND BANK
Columbia, S.C.
Situate in Dunklin Twp.
GREENVILLE CO.-S.C.
AREA 302.5 AC.
Rodman, Chainmen &c..
Mr. J.B. Smith.
" Otis Kirby.
" Talmage Coker.
" Wilton Davis.
" Milton Davis.
" Carl Alverson.
M.N. 1936
SCALE 1" = 400'
NOTE:- No. 3A platted Dec. 24th, 1936. A.I. Schisler. Surveyor.
NOTE:- The courses and distances shown by dotted Lines, copied from W.J. Riddle Map & were not run by me. A.I. Schisler. Surveyor.
NOTE:- This Map is made from notes of a Survey by me actually made (except Mountain Creek) Nov. 30, Dec. 4th, 1936. Data: A Map made by W. J. Riddle, Surveyor, dated Feb. 4-7, 1934., and old Corners and marks found on the ground as shown. This is known as the J.C. Gossett Farm. Dec. 7th, 1936. A.I. Schisler. Surveyor. Columbia, S.C. Box 1264.
FILE NO. 1546
1
82.5 AC.
2
105.5 AC.
3
88.5 AC.
4
26 AC.
J.L. Boyce Est.
J.L. Boyce Est.
Now or formerly J.C. Gossett
W.E. Gossett
W.E. Gossett
Belton Power Co.
G.L. Cooley
G.L. Cooley
G.L. Cooley
G.L. Cooley.
J.L. Cooley
Dr. J.P. Knight
MOUNTAIN CREEK
S78-15W 2240'
S8-20E 231'
S76-10W 247½
S7-15E 59½
S76-40W 181½
S7-20E 357'
N10-35E 989
N6-15W 490'
241
S88-25W 1962 1903'
S31-35E 387½
S37-25W 275½
S66-30W 659' Chopt
S34-30E 101'
S28-15W 389'
S0-45W 287'
N67-15E 1414
S32-00E 2101'
This Line calc. & platted Apr. 14-1941. by A.I. Schisler surveyor. not run in field.
N74-00W 1926.4'
N71-30E 1478'
S74-20E 753'
N62-20E 389'
N52-50E 332'
N48-30E 142'
N29-30W 690'
N4-30E 292'
N16-00E 464'
N56-10E 842'
N64-30E 2031'
1503
1010'
N68-05E 493'
N1-00E 424'
N71-00E 300'
N68-10E 428'
N00-61S 558
N33E 247
N21-30W 612
N60-10W 544
Iron N. in Road Intersection.
X in Center of Culvert.
Cemetary
Holiday Bridge Road
To Honeypath About 7mi.
Store
Gin
Field
woods
Old Road
Branch
Old Hedgerow