MEADOWBROOK FARMS

PROPERTY OF

W. R. AND ANNIE TOLER

LOCATED NEAR TRAVELERS REST

GREENVILLE COUNTY - S. C.

SCALE: 1" = 200 FEET

OCT 8 - 1941

14675

ROAD

SLOAN DUNCAN EST.

TOLER

SULLIVAN

HIGHWAY

GEER

WILLIAMS

SOLD

BUILDING LINE

stone

Branch the line

2 30 A ±

1 85 A ±

3 45 A ±

5 20 A ±

4 30 A ±

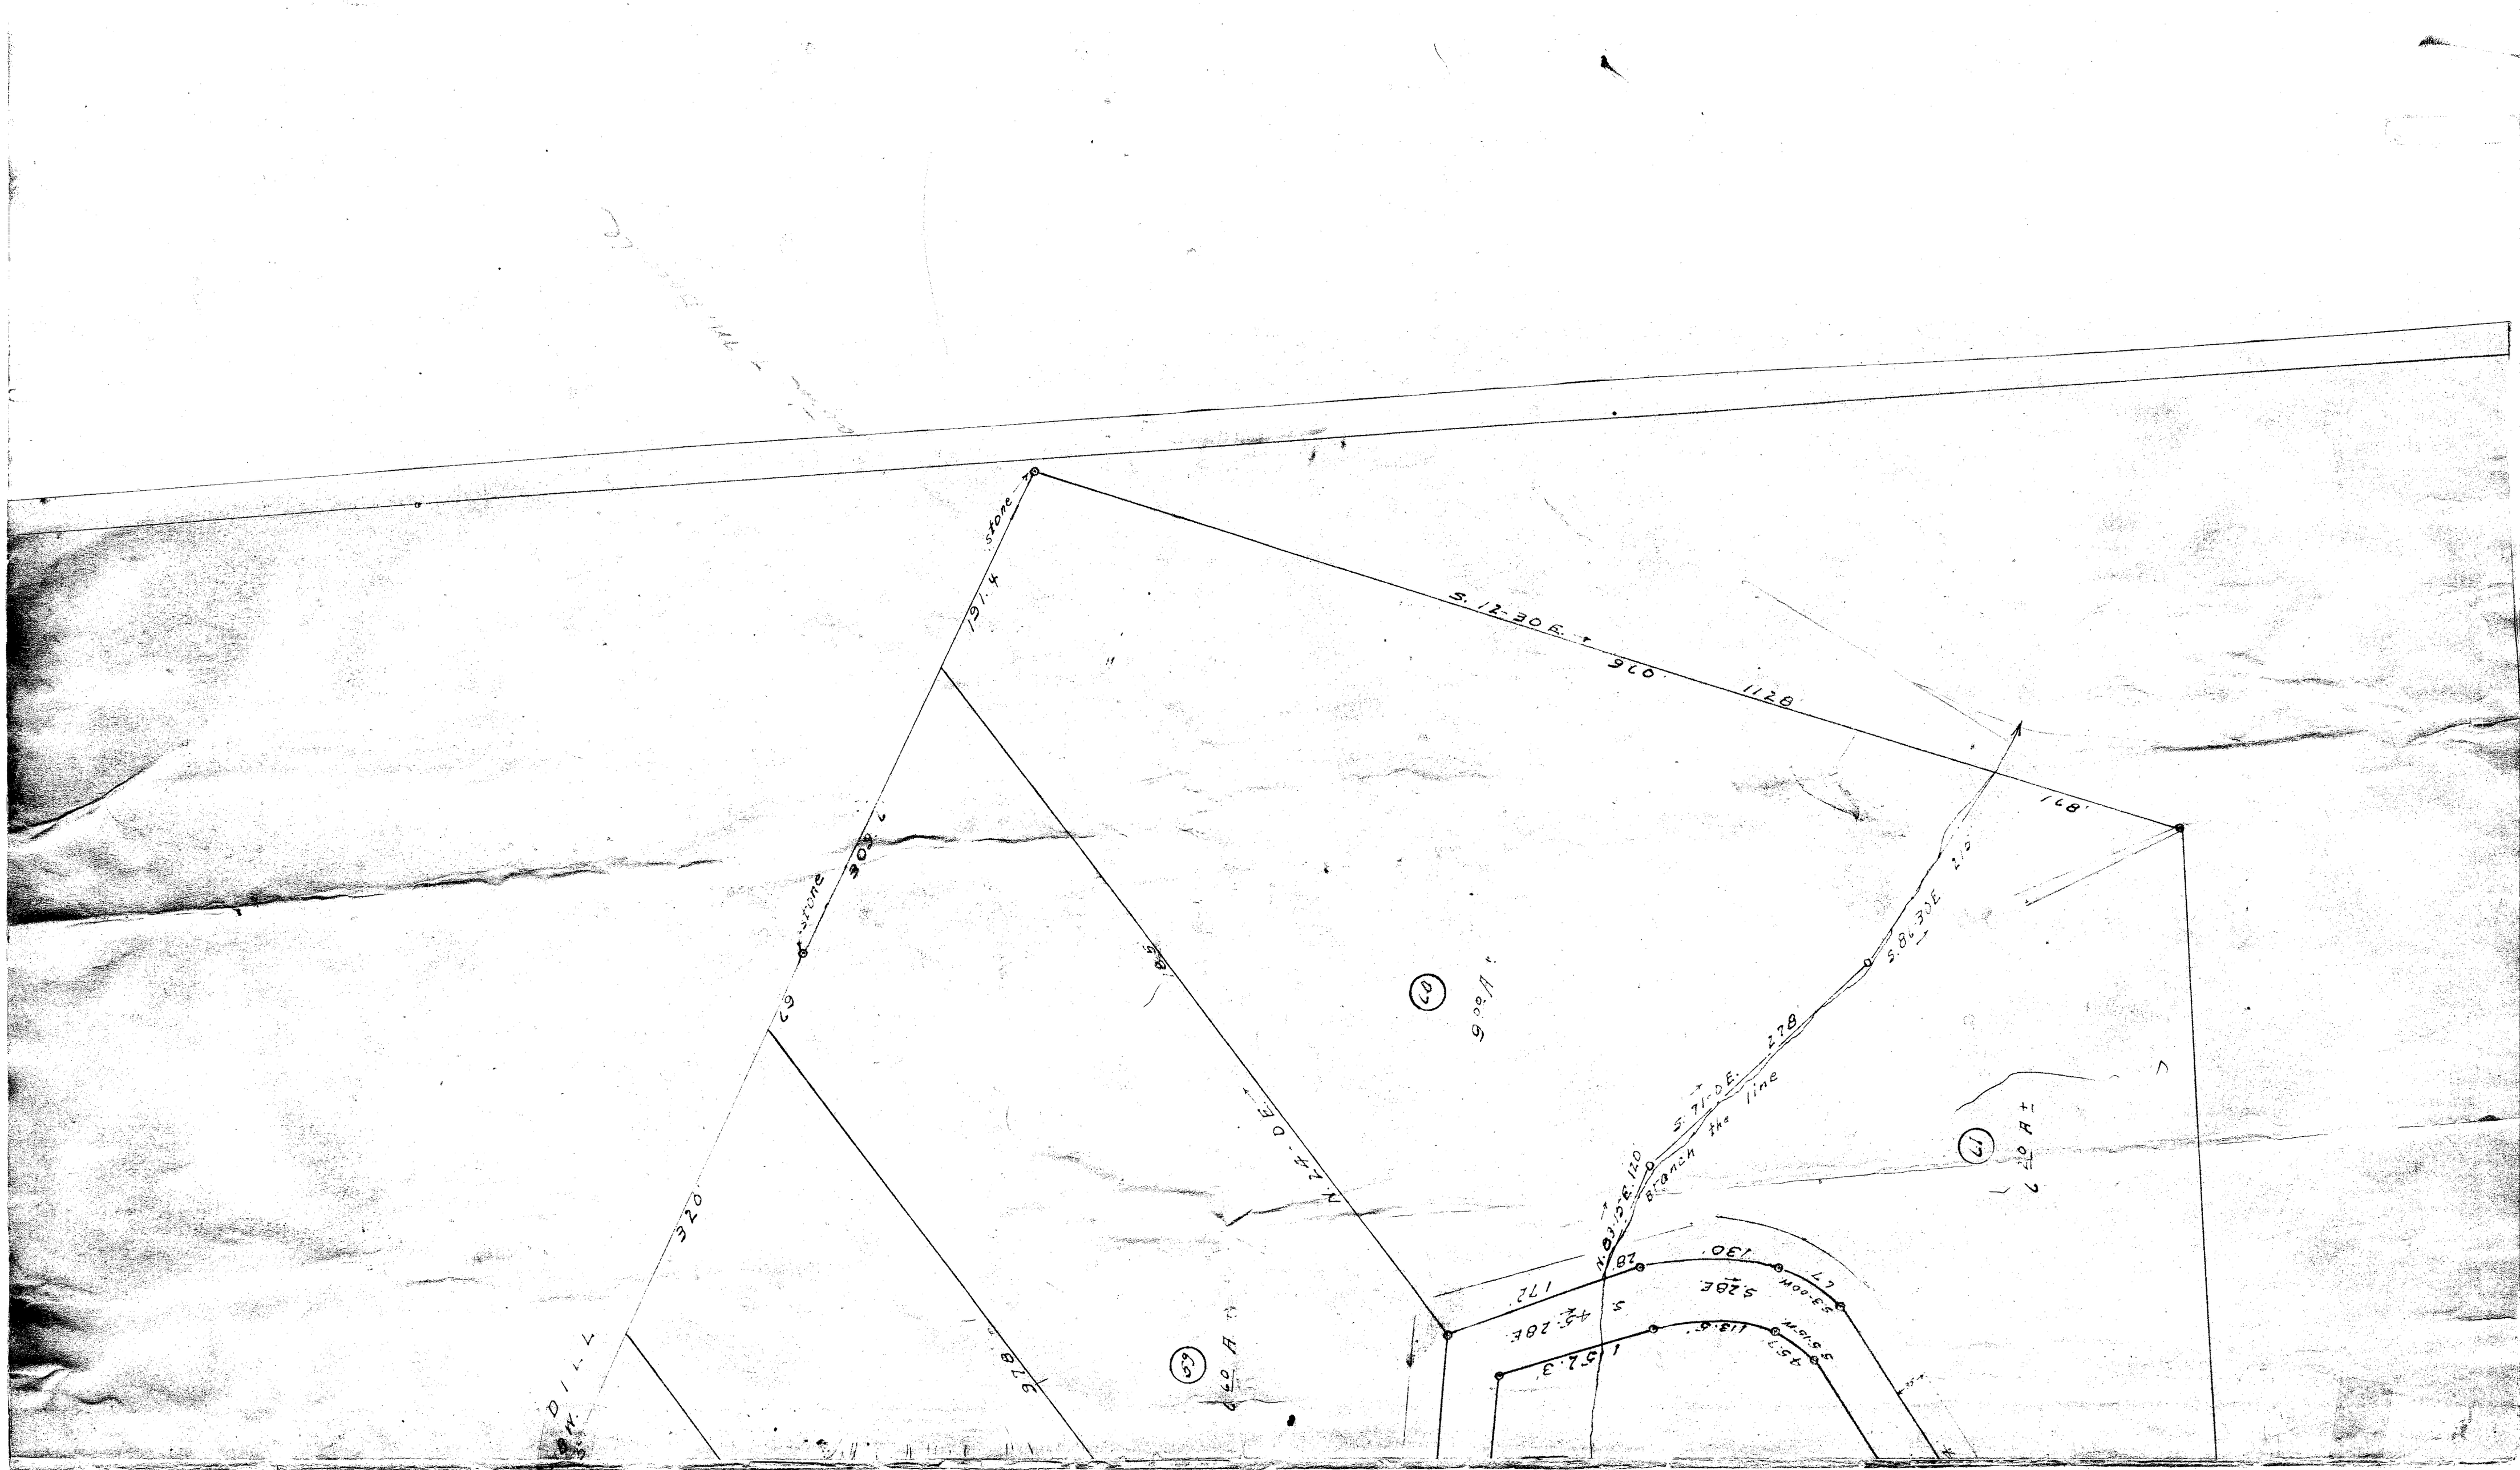

191.4
stone
S. 12-30 E.
960
1128
168
S. 86-30 E.
S. 71-DE.
278
Branch the line
N. 83-15 E. 120
N. 24-DE.
320
978
DILL