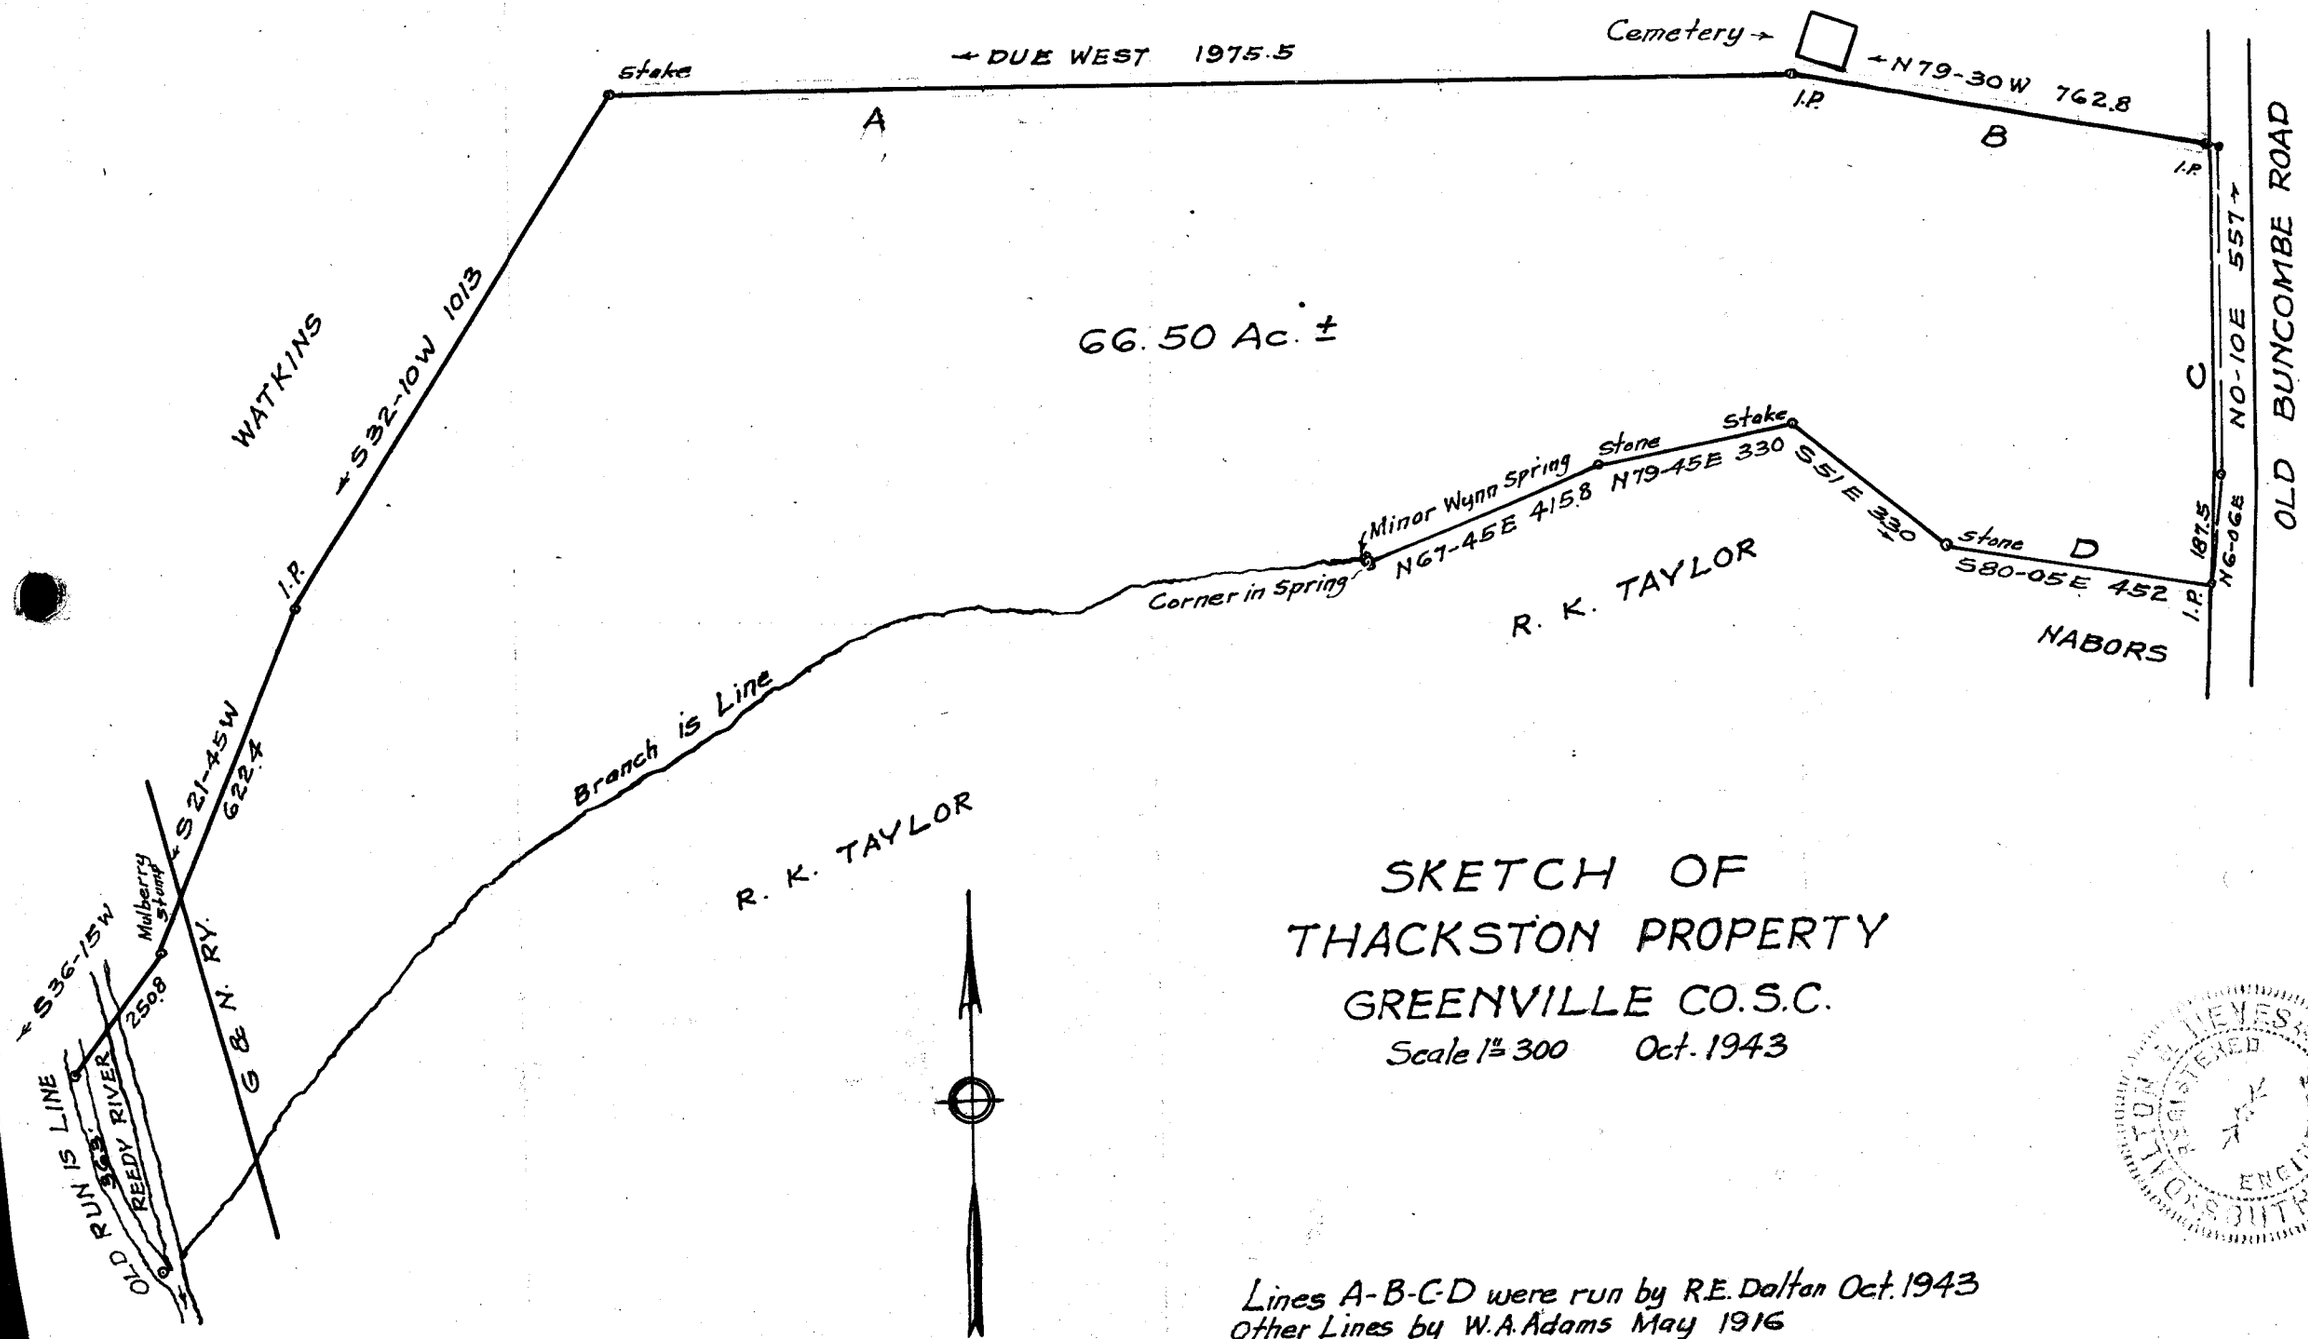
SKETCH OF
THACKSTON PROPERTY
GREENVILLE CO. S.C.
Scale 1" = 300 Oct. 1943
Lines A-B-C-D were run by R.E. Dalton Oct. 1943
Other Lines by W.A. Adams May 1916
66.50 Ac. ±
stake
A
DUE WEST 1975.5
Cemetery
I.P.
N79-30W 762.8
B
I.P.
C
N0-10E 557
OLD BUNCOMBE ROAD
I.P.
N6-0GE 187.5
D
stone
S80-05E 452
NABORS
stake
S51E 330
stone
N79-45E 330
Minor Wynn Spring
N67-45E 415.8
Corner in Spring
R. K. TAYLOR
WATKINS
S32-10W 1013
I.P.
S21-45W 622.4
Branch is Line
R. K. TAYLOR
Mulberry Stump
S36-15W 250.8
G & N. RY.
OLD RUN IS LINE
REEDY RIVER
N

Lok 210