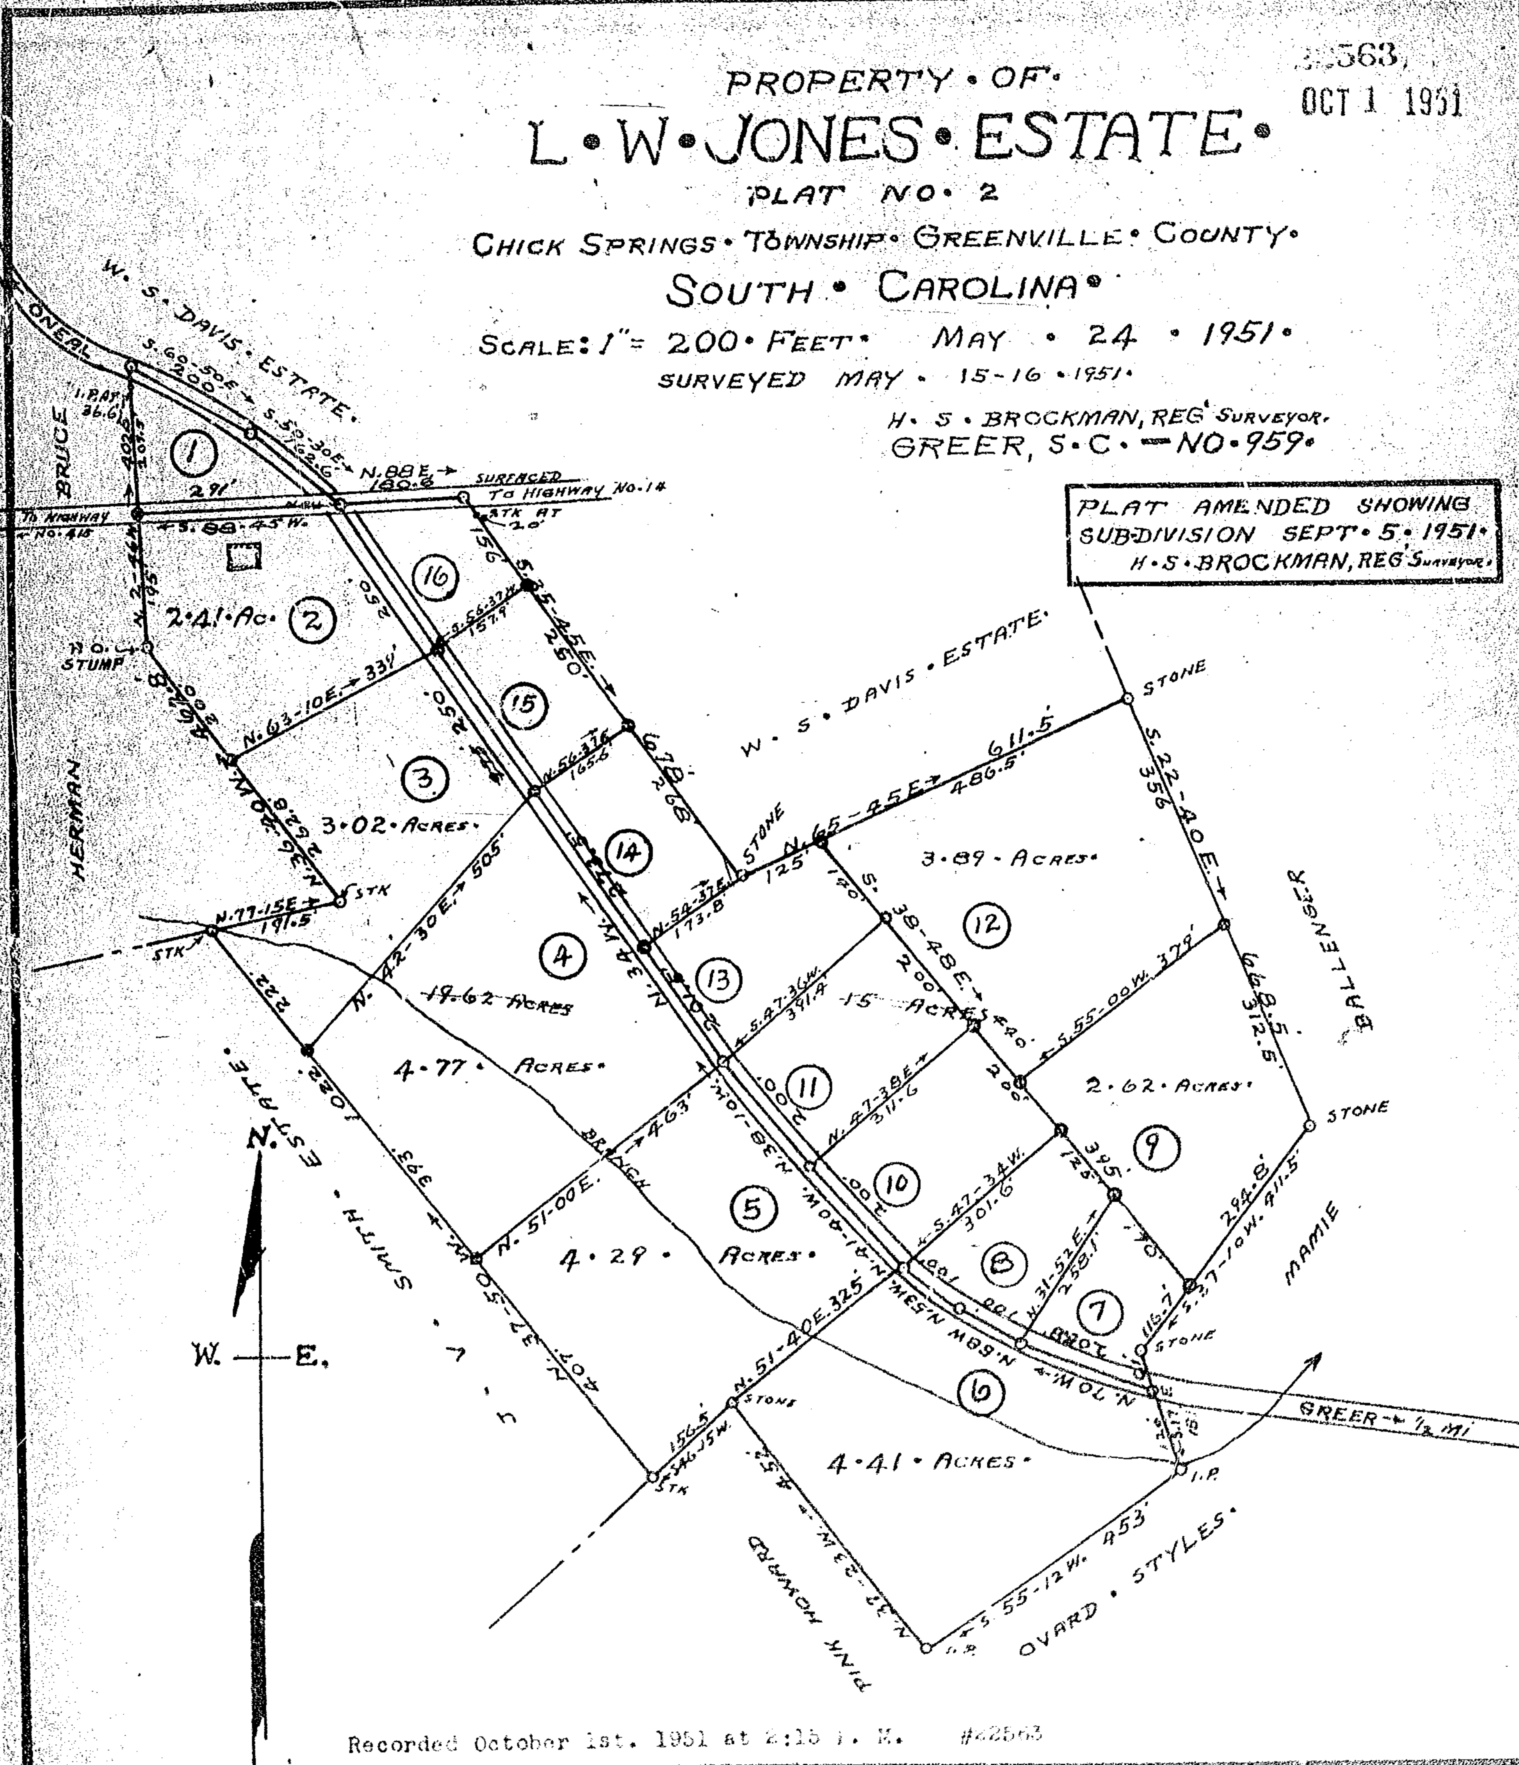
PROPERTY OF
L W JONES ESTATE
PLAT NO 2
CHICK SPRINGS TOWNSHIP GREENVILLE COUNTY
SOUTH CAROLINA
SCALE: 1" = 200 FEET MAY 24 1951
SURVEYED MAY 15-16 1951
H. S. BROCKMAN, REG SURVEYOR
GREER, S.C. NO 959
OCT 1 1951
PLAT AMENDED SHOWING SUBDIVISION SEPT 5 1951
H S BROCKMAN, REG SURVEYOR
W. S. DAVIS ESTATE
W. S. DAVIS ESTATE
ONEAL
BRUCE
HERMAN
SMITH ESTATE
BALLENGER
MAMIE
OVARD STYLES
PINK HOWARD
SURFACED TO HIGHWAY NO. 14
TO HIGHWAY NO. 418
GREER 1/2 MI
BRANCH
2.41 Ac.
3.02 Acres
19.62 Acres
4.77 Acres
4.29 Acres
4.41 Acres
3.89 Acres
15 Acres
2.62 Acres
STONE
STK
I.P.
N. 88 E. 180.8
S. 60-50 E. 200
S. 50-30 E. 162.6
N. 63-10 E. 331'
N. 42-30 E. 505'
N. 51-00 E. 463'
N. 51-40 E. 325'
N. 65-45 E. 611.5
N. 77-15 E. 191.5
S. 22-40 E. 356
S. 55-00 W. 379'
S. 55-12 W. 853'
S. 47-36 W. 391.4
N. 47-38 E. 311.6
S. 47-34 W. 301.6
N. 31-52 E. 258.1
S. 37-10 W. 411.5
S. 38-48 E. 200
S. 75-45 E. 250'
N. 54-37 E. 173.8
N. 70 W.
Recorded October 1st. 1951 at 2:15 P. M. #22563