Plat Book Z-Page 63

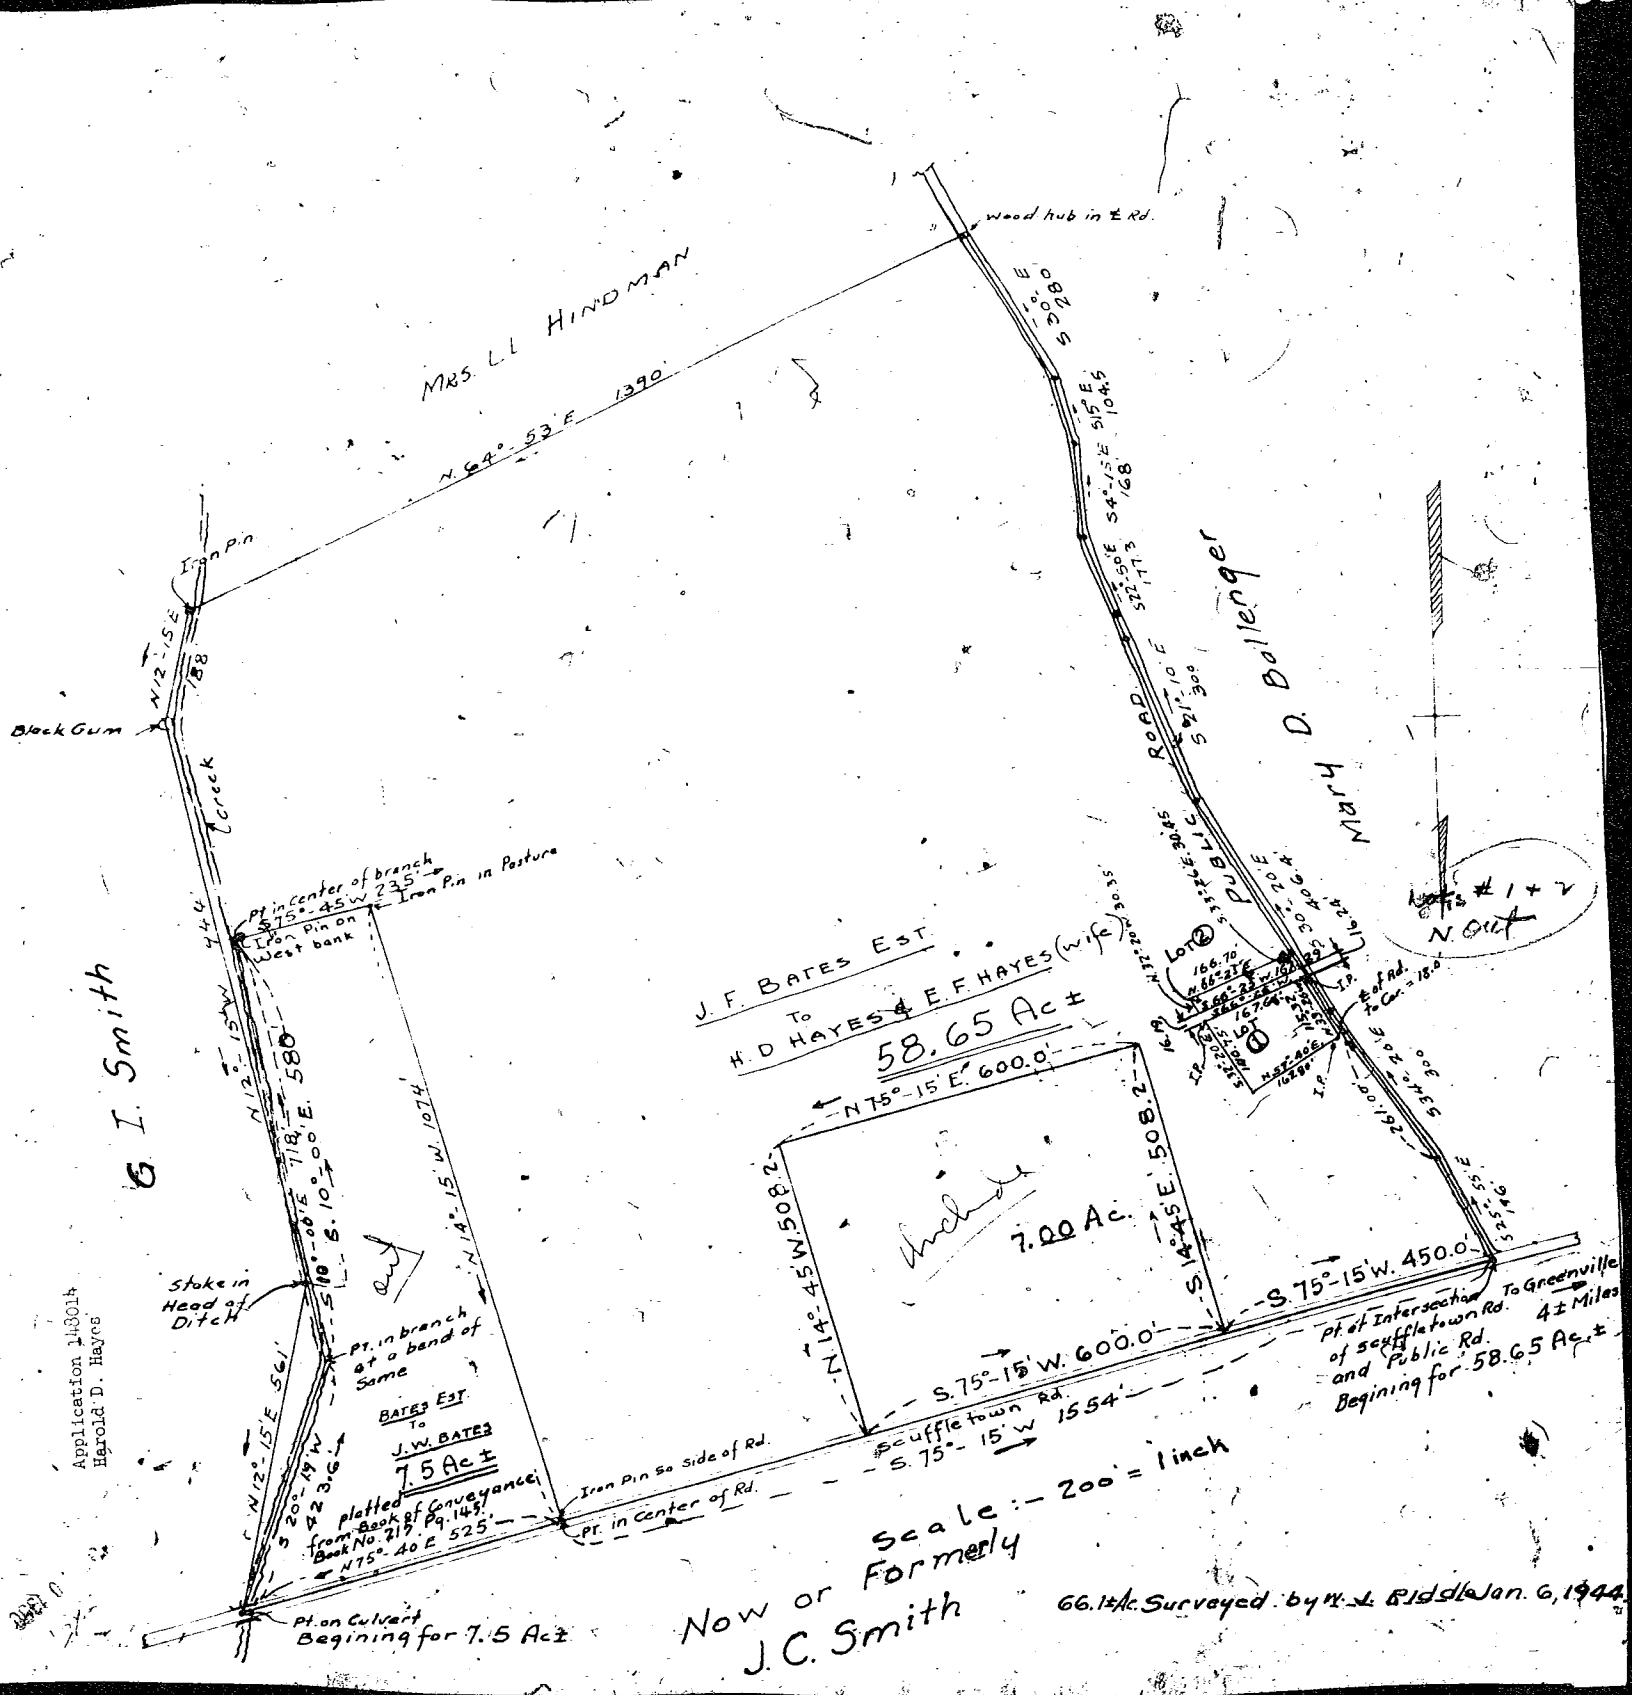
Wood hub in ± Rd.
MRS. L.L. HINDMAN
N. 64°-53' E. 1390'
Iron Pin
Black Gum
N12°-15'E 88
Creek
G. I. Smith
444
Pt. in center of branch
S 75°-45' W 235'
Iron Pin in Pasture
Iron Pin on West bank
N12°-15'W 580'
S. 10°-00' E. 718'
Stake in Head of Ditch
Pt. in branch at a bend of Same
N 14°-15' W. 1074'
BATES EST. To J.W. BATES 7.5 Ac ±
N12°-15'E 561'
N 20°-19' W 423.6'
plotted from Book of Conveyance Book No. 217, Pg. 145
N75°-40 E 525'
Pt. on Culvert Begining for 7.5 Ac ±
Iron Pin So. side of Rd.
Pt. in Center of Rd.
Scuffletown Rd.
S. 75°-15' W. 1554'
S. 75°-15' W. 600.0'
N. 14°-45' W. 508.2'
S. 14°-45' E. 508.2'
7.00 Ac.
N 75°-15' E. 600.0'
J. F. BATES EST. To H. D. HAYES & E. F. HAYES (wife)
58.65 Ac ±
S 75°-15' W. 450.0'
Pt. of Intersection of Scuffletown Rd. and Public Rd. Begining for 58.65 Ac. ±
To Greenville 4 ± Miles
S 22°-55' E 146'
