Plat Book-GG-Page 191

FILED
GREENVILLE CO. S.C.
AUG 24 9 29 AM 1957
OLLIE FARNSWORTH
R.M.C.

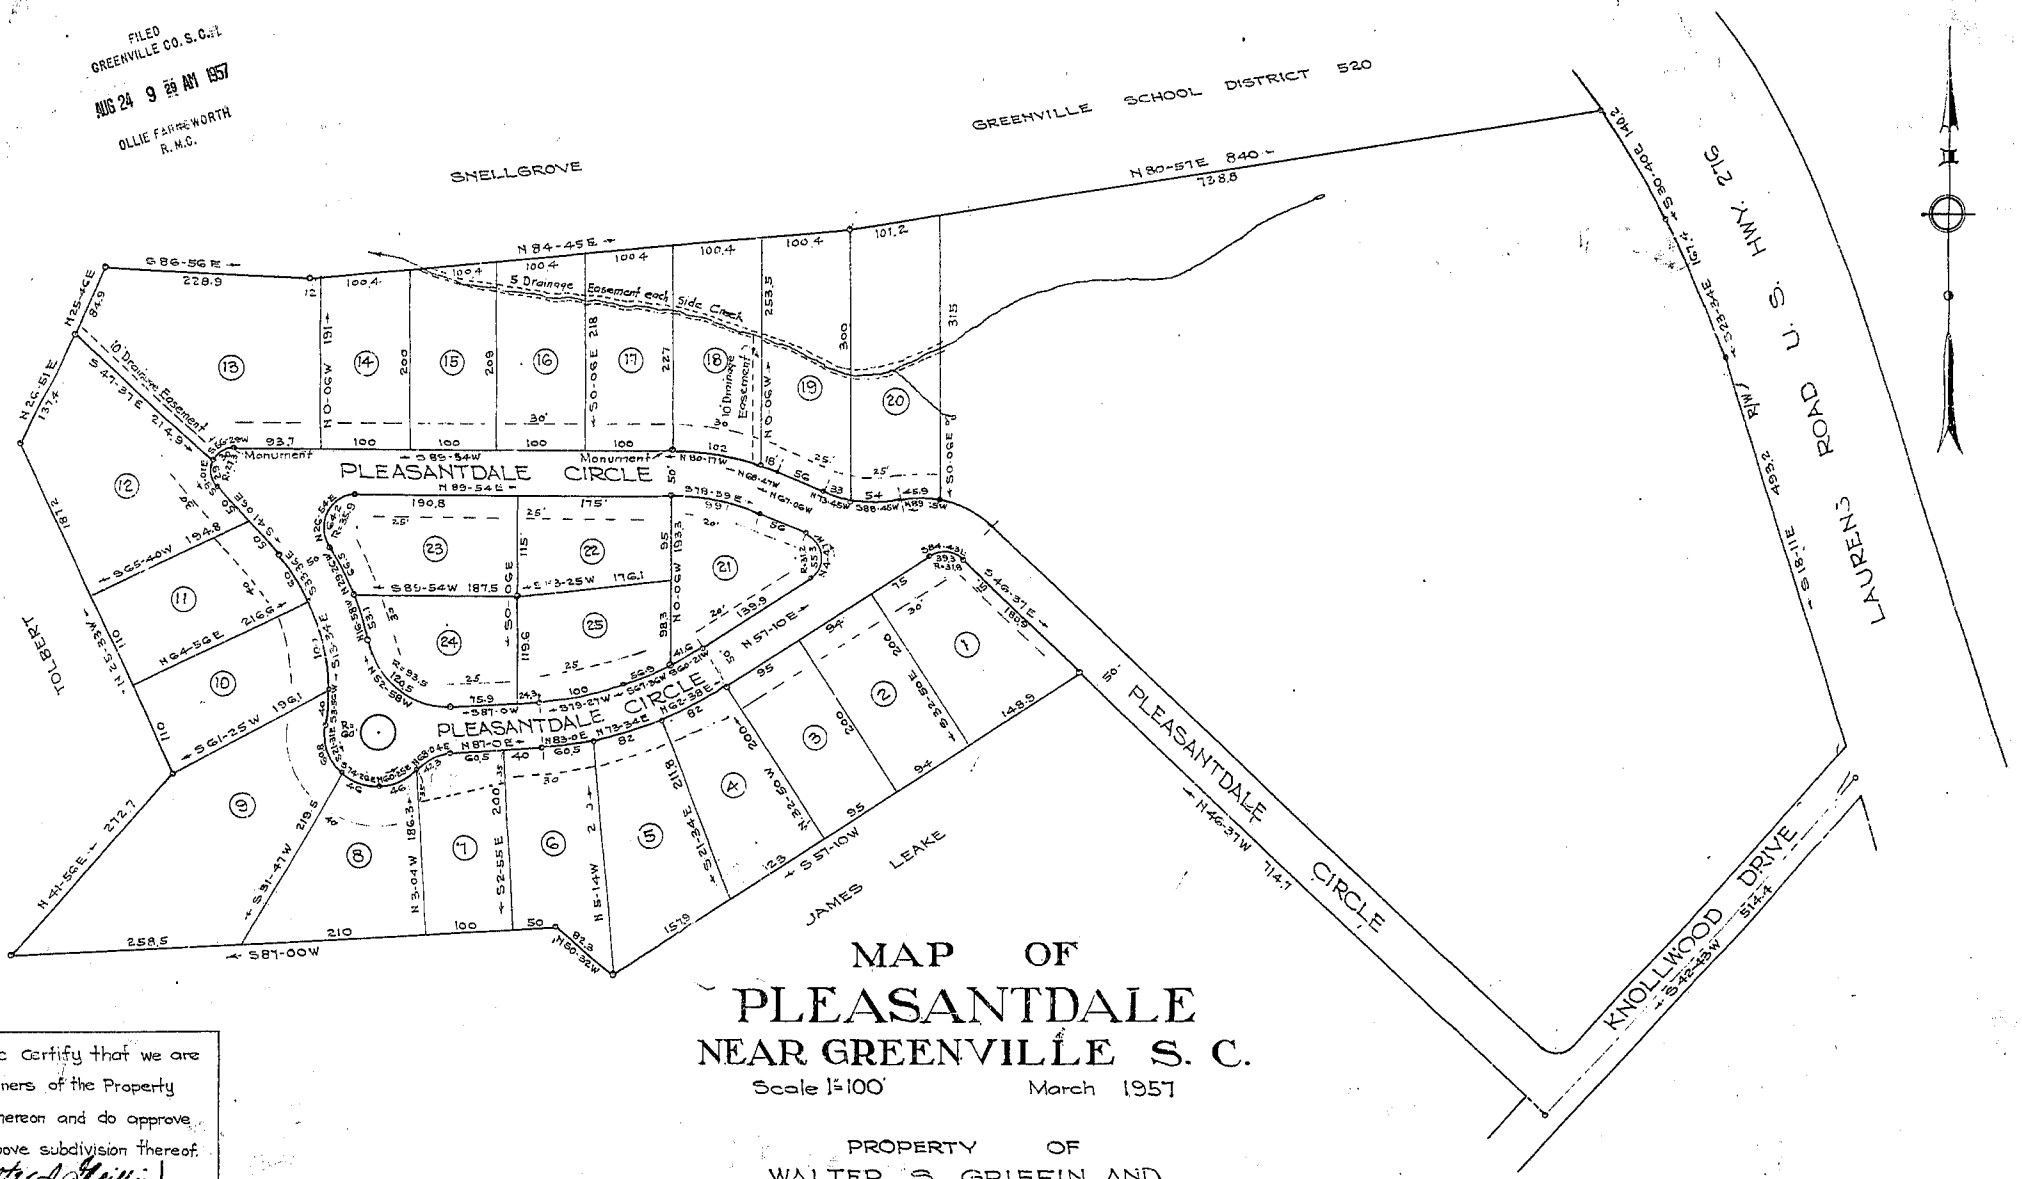

MAP OF PLEASANTDALE NEAR GREENVILLE S. C.

Scale 1"=100' March 1957

PROPERTY OF
WALTER S. GRIFFIN AND
WOOTEN CORPORATION

DALTON & NEVES

I or We certify that we are the owners of the Property shown hereon and do approve the above subdivision thereof.

Walter S. Griffin

Iron Pins at all Corners except as otherwise noted

Book 312

20151
AUG 24 1957
R.M.C. 191

20151 Filed This 24 day of Aug. 19 57
and Recorded in Vol. 99 Page 191 at 9:29 A.M.
Register Mesne Conveyance Greenville County, S. C.