See Plat of Marsmen Inc. by
Dalton & Neves - Aug. 1946
Being Lot No. 5 on said plat

JUN 9 9 02 AM '61

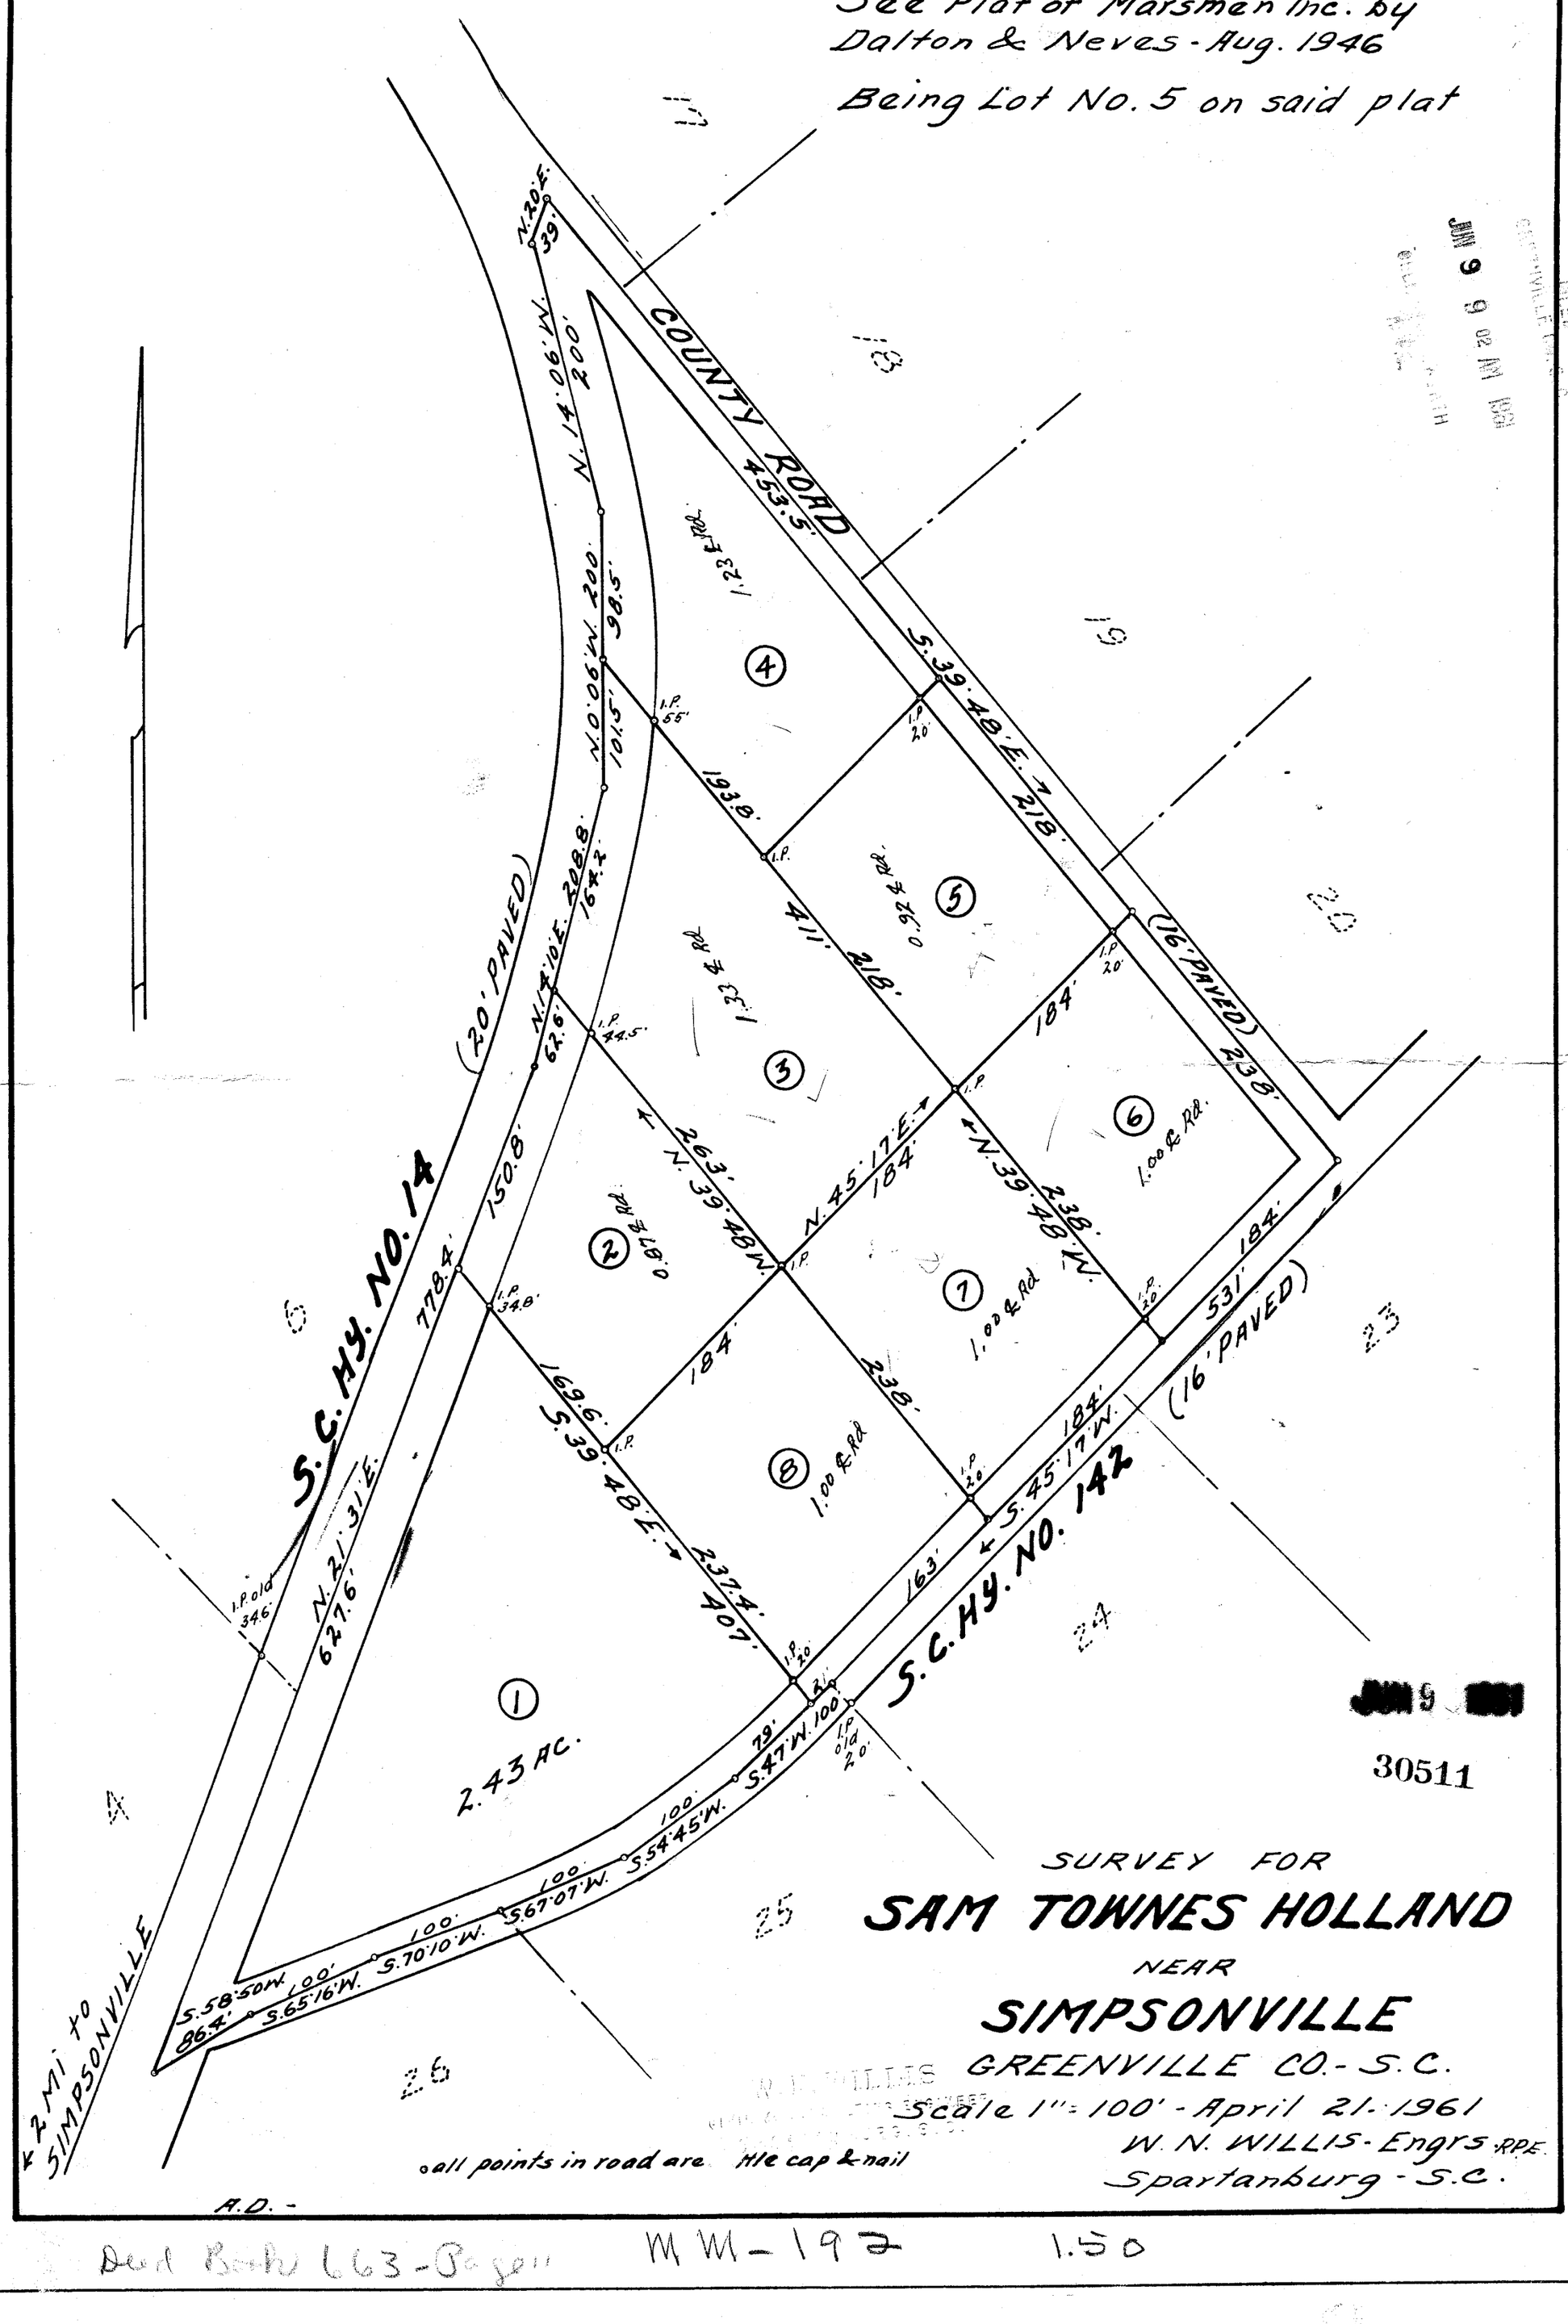

JUN 9 [redacted]

30511

SURVEY FOR

SAM TOWNES HOLLAND

NEAR

SIMPSONVILLE

GREENVILLE CO. - S.C.

Scale 1" = 100' - April 21, 1961

W. N. WILLIS - Engrs. RPE.

Spartanburg - S.C.

• all points in road are Hle cap & nail

A.D. -

R. E. WILLIS
REGISTERED

30511 Filed This 9 day of June A.D. 19 61 at 9:02 AM
and Recorded in M M Book 192 Page 1
Register Mesne Conveyance Greenville County, S. C.

Deed Book 663 - Page 11 MM-192 1.50