Plat Book W W, Page 280

280

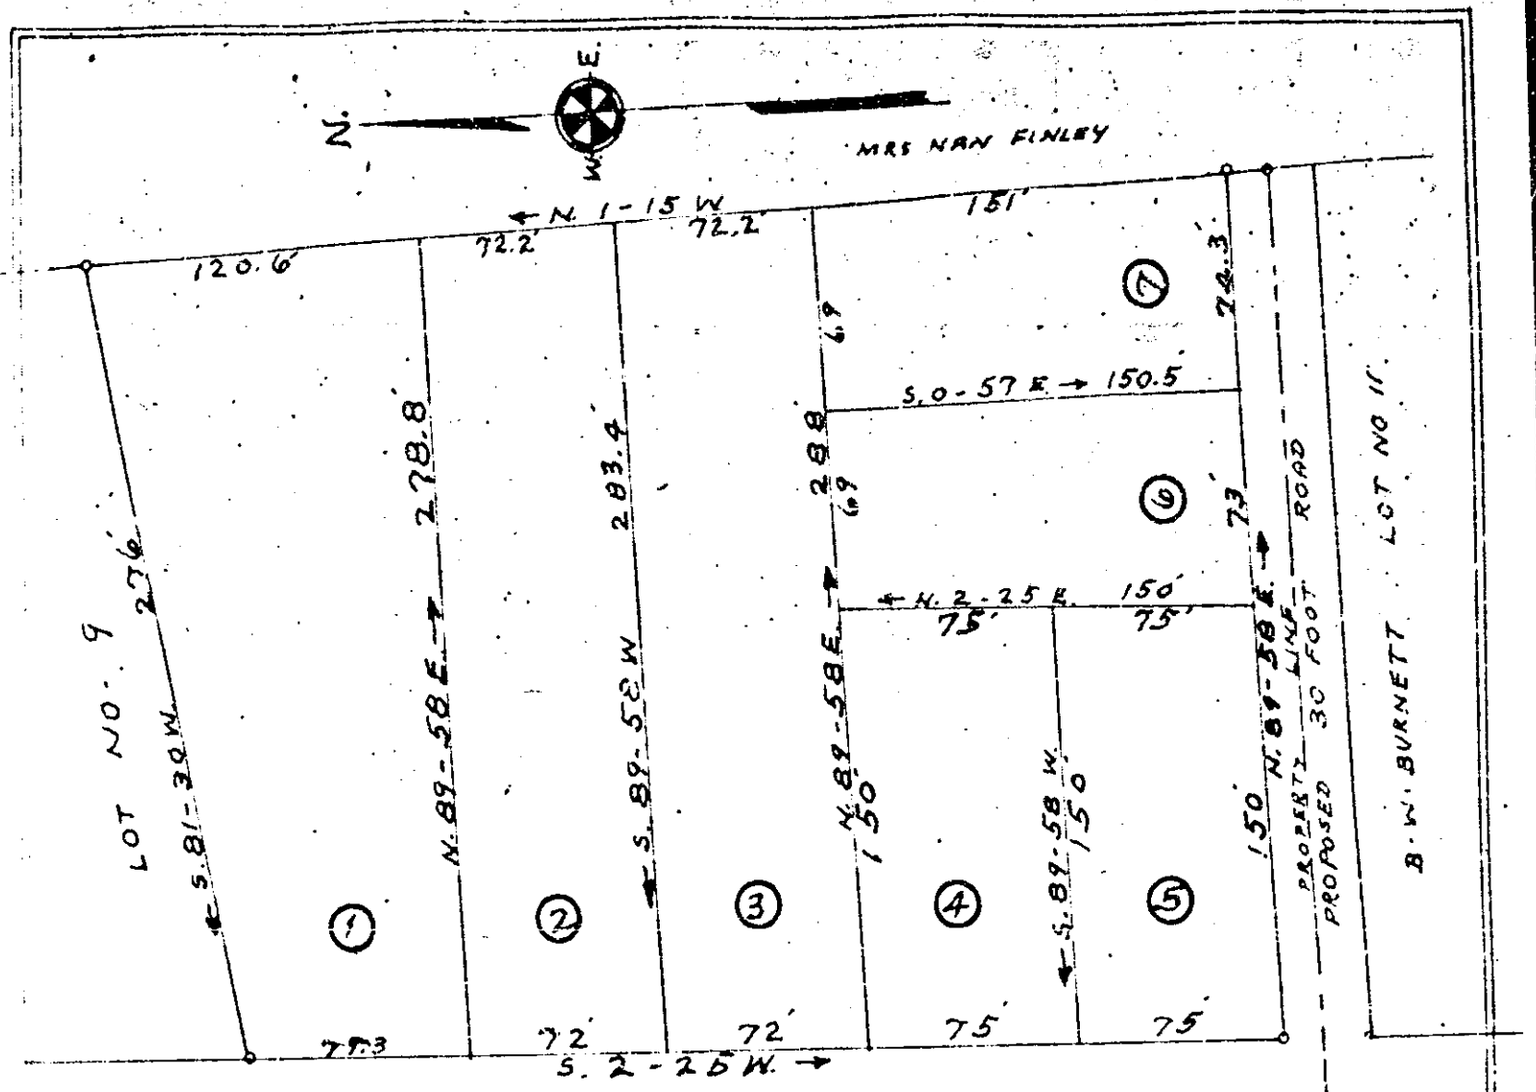

NEW LOCATION OF PINE STREET EXTENSION

PROPERTY OF

J. O. BURNETT

LOCATED ONE HALF MILE NORTH OF GREER

CHICK SPRINGS TOWNSHIP GREENVILLE COUNTY

SOUTH CAROLINA

SCALE: 1" = 50 FEET JUNE 11, 1941

SURVEYED MAY 31 1941

H. S. BROCKMAN, SURVEYOR
GREER, S.C

THIS TRACEING MADE FROM AN OLD PRINT AND IS CORRECT. MAY 10 1962 H.S.B

THE ABOVE PLAT IS A PART OF LOT NO 10 AS SHOWN ON PLAT OF J. B. BURNETT EST JAN. 24 1938

Recorded May 24, 1962 at 2:23 P. M. — #29083