P&Z Commission Approval 5/4/64

FINAL PLAN APPROVED
GREENVILLE CITY PLANNING & ZONING COMMISSION
DATE 5/19/64 BY [signature]
SECRETARY OF COMMISSION

I hereby certify that this is an accurate plat of an actual survey completed by me in Mar 1964
C.O. Riddle Reg. LS #1347

We hereby certify that we are the owners of the property shown hereon and do agree to the subdivision thereof as shown.
Fred D. Garrett
Mrs. Myrtle C. Pickens
Harrison Rearden
Dr. W. F. Gibson

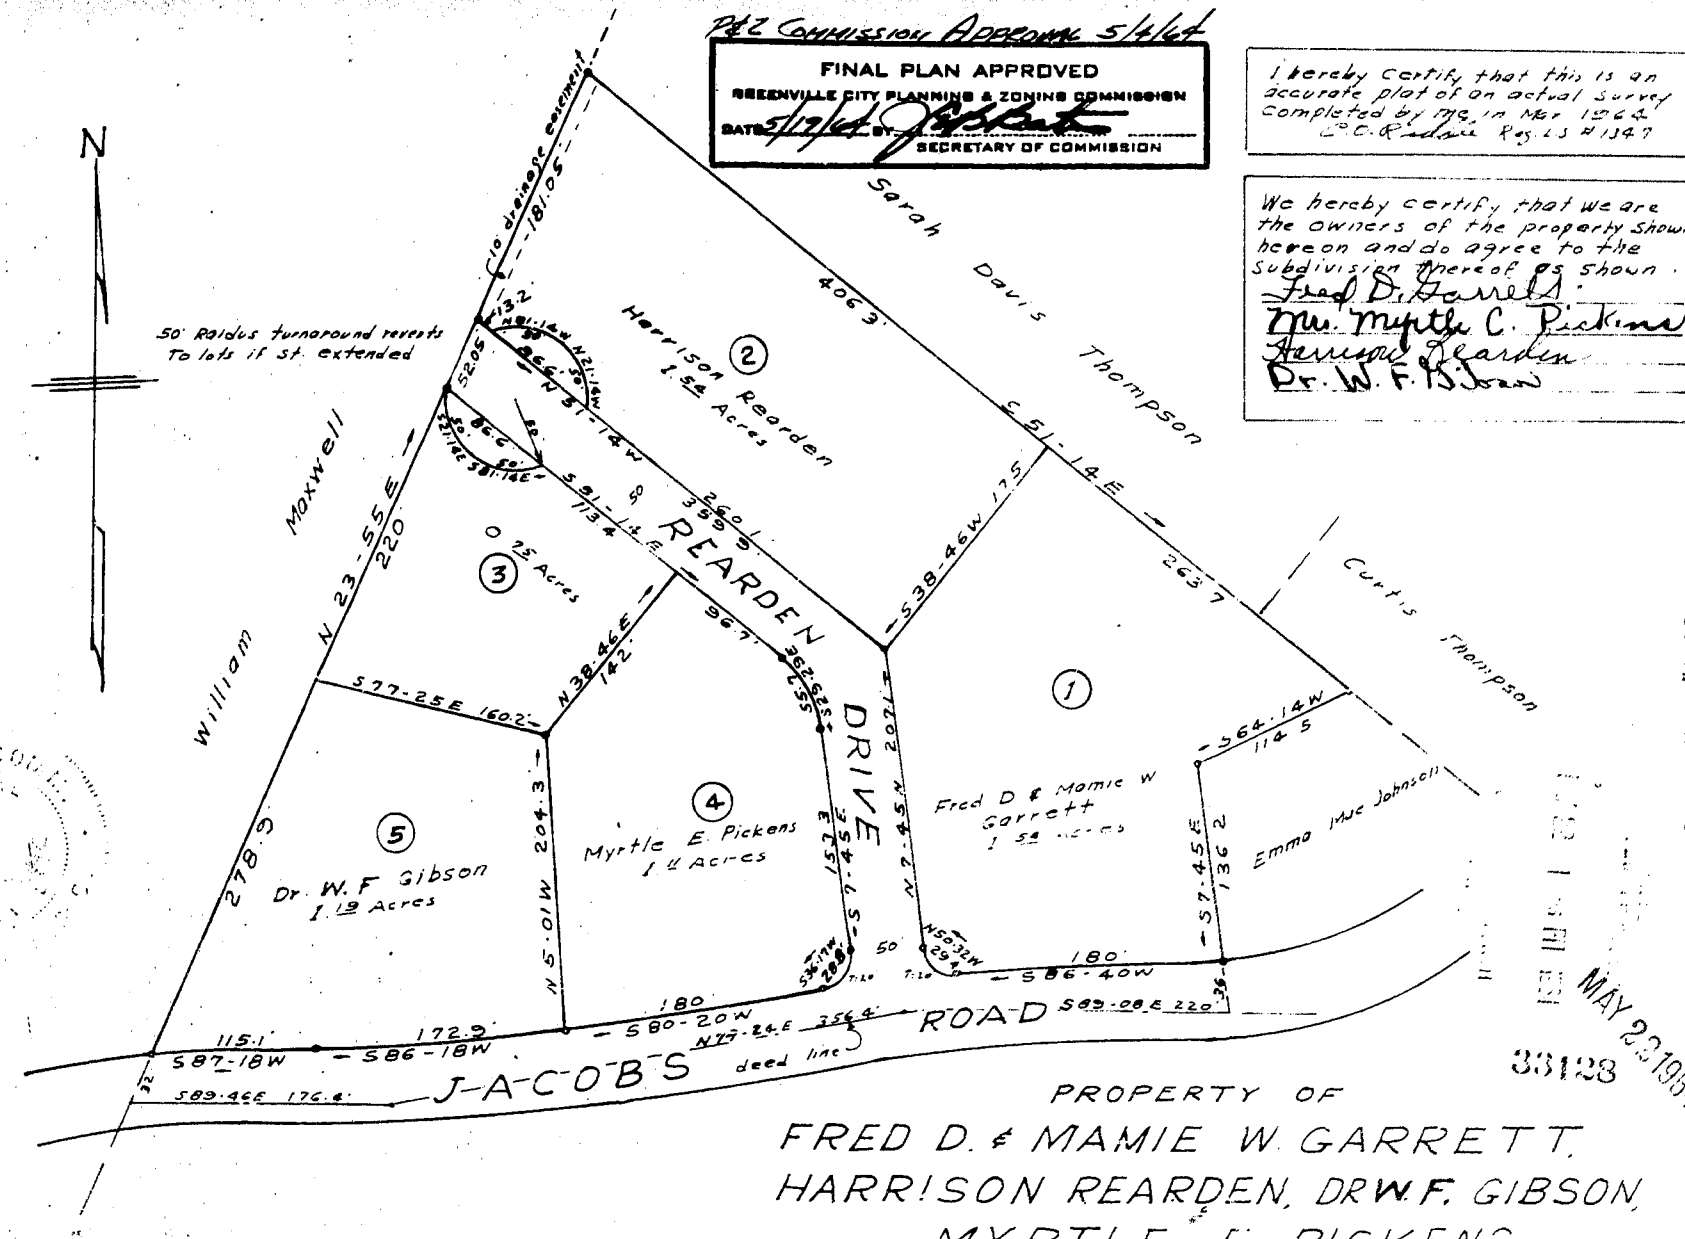

PROPERTY OF
FRED D. & MAMIE W. GARRETT,
HARRISON REARDEN, DR W. F. GIBSON,
MYRTLE E. PICKENS
NEAR GREENVILLE S.C.
SCALE 1" = 100' MAR. 1964

NOTE: Lot Lines on Jacobs Road 30' from center line of existing Road.

FB D-64 1.00 = picture 999-105

Recorded May 22, 1964 at 1:23 P. M. #33128

MAY 22 1964

33128