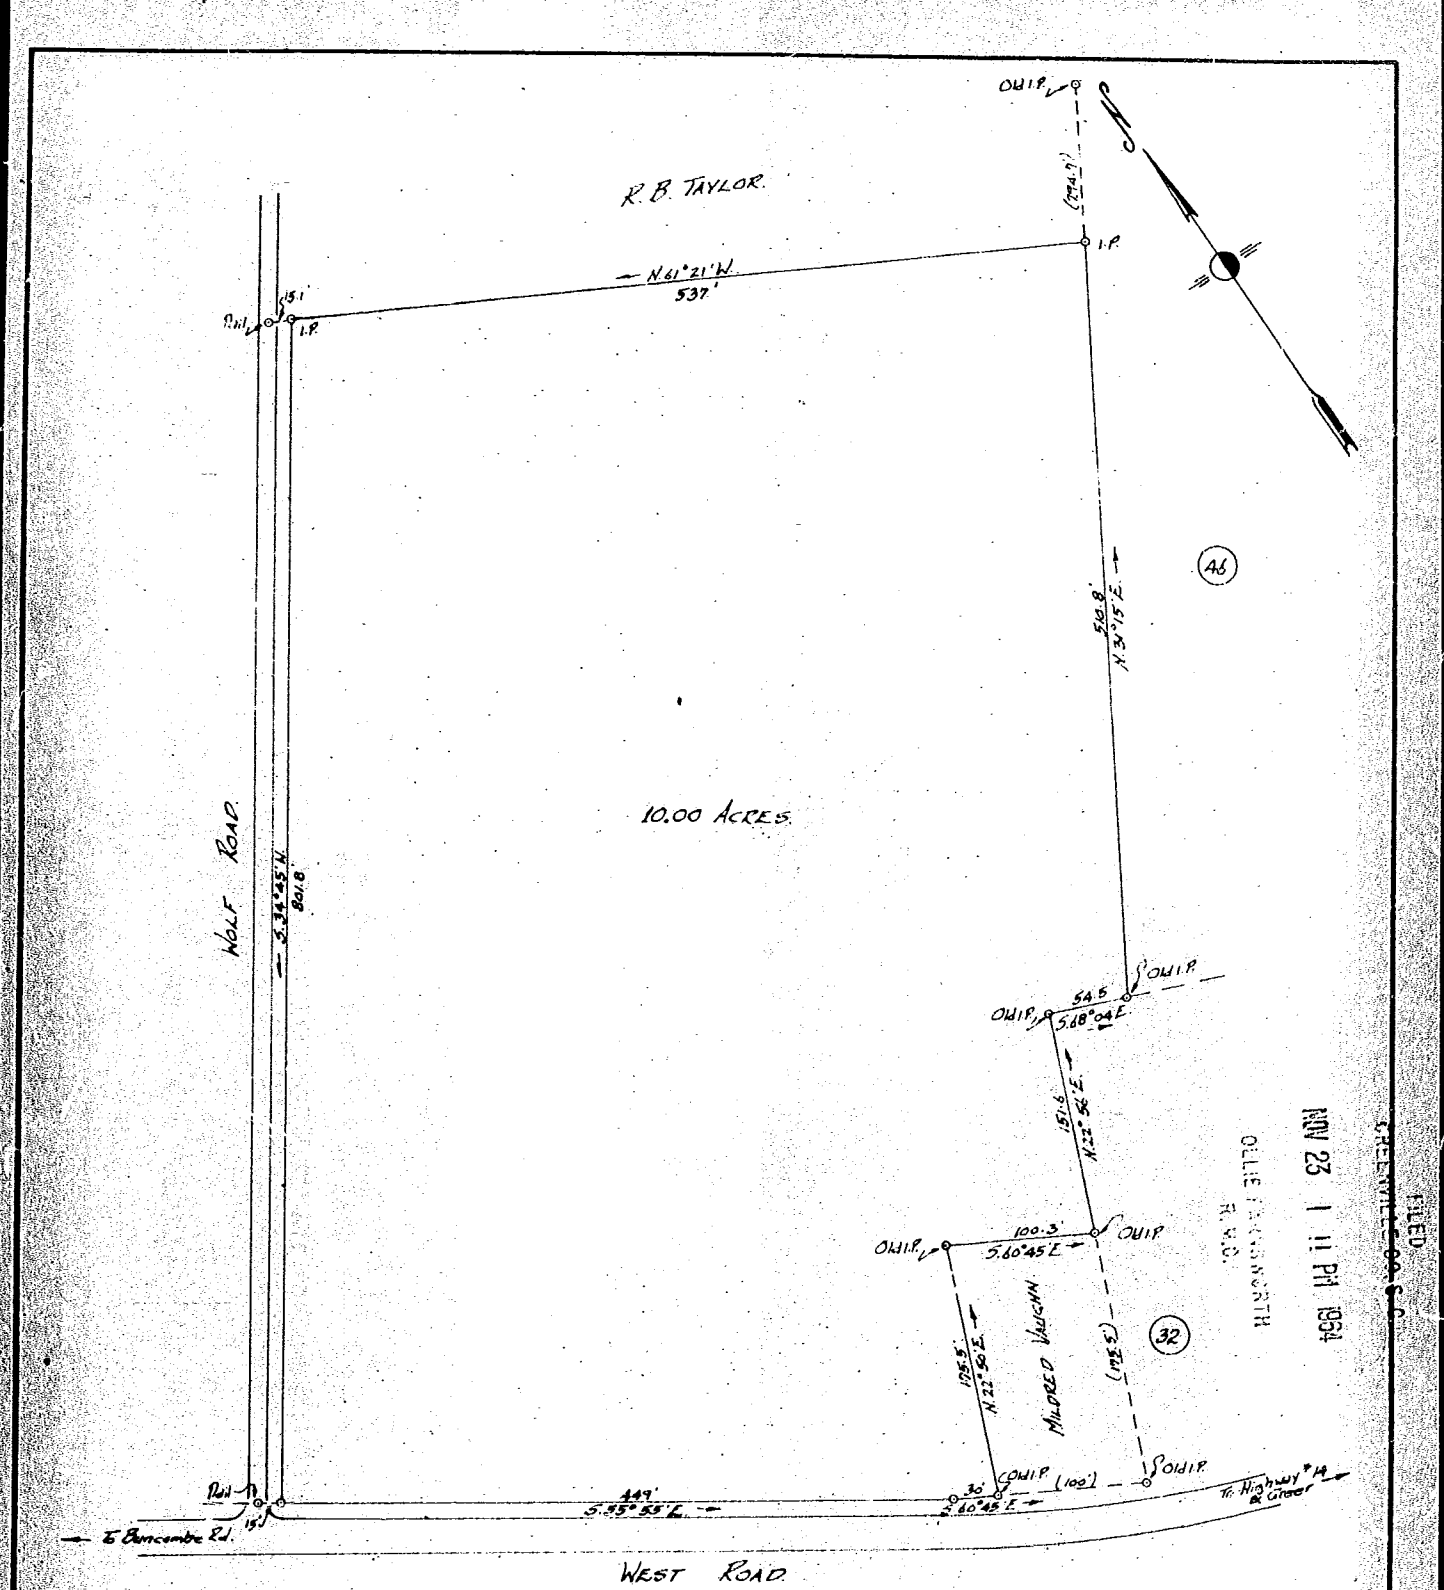

PROPERTY OF
W. M. RICHARDSON JR.

Located approx ½ mile South West of Greer

CHICK SPRINGS TOWNSHIP GREENVILLE COUNTY.

SOUTH CAROLINA.

SCALE: 1" = 100 FEET. JUNE 7 1963.

Survey made June 6 & 7 1963.

JOHN A. SIMMONS REGISTERED LAND SURVEYOR NO. 2212 SOUTH CAROLINA

John A. Simmons, Reg. Surveyor #2212.
GREER, S.C.

NOTE: Information taken from plat of J. H. Gomes Estate by J. C. Moon Oct 1946.

FILED GREENVILLE CO. S.C. NOV 23 1 11 PM 1964

NOV 23 1964
14991

Recorded November 23, 1964 at 1:11 P. M. #14991

Photo 1.00