248

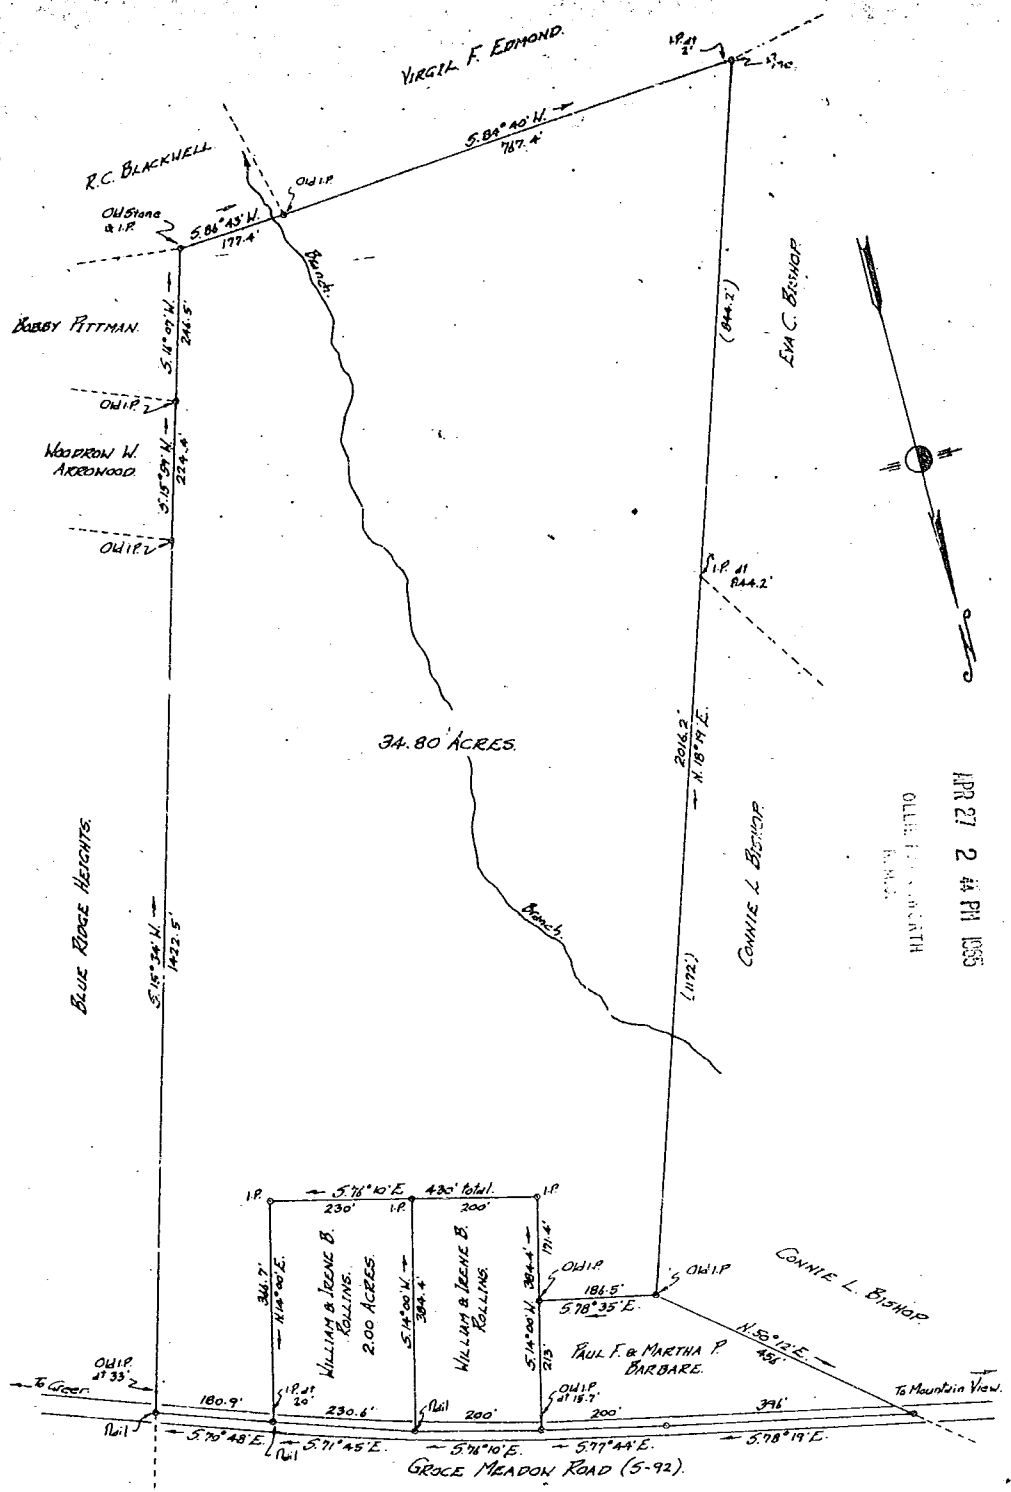

FILED
GREENVILLE CO. S.C.
APR 27 2 44 PM 1965
OLLIE FARNSWORTH
R.M.C.

PROPERTY OF

PAUL F. BARBARE ET. AL.

Located approx 2 miles East of Sandy Flat

ONEAL TOWNSHIP GREENVILLE COUNTY

SOUTH CAROLINA.

SCALE: 1" = 200 FEET. APRIL 5 1965.

Survey made March 30-31 1965.

JOHN A. SIMMONS REGISTERED LAND SURVEYOR NO. 2212 SOUTH CAROLINA

APR 27 1965

29970/2

NOTE Information taken from plat of William Bull Estate by B F Neves, Oct. 18 1912, & from Deed recorded in Vol 405 Page 30.

John A. Simmons, Reg. Surveyor # 2212.
GREER, S.C.

Recorded April 27, 1965 at 2:44 P. M. #29970 1/2.

Photo 1.00