**LEGEND**

| | |
|---|---|
| I.P.F. | Iron Pin Found |
| I.P.S. | Iron Pin Set |
| PK NAIL S | PK Nail Set |
| PK NAIL F | PK Nail Found |
| M. | Traverse Point |
| WM | Water Meter |
| MH | Manhole |
| PP | Power Pole |
| OH | Over Head |
| FB | Field Book |

NOTE: THIS IS LOTS 20 & 21 NORTH LAKE HILLS SUBDIVISION
REF: PLAT BOOK 8-P-38

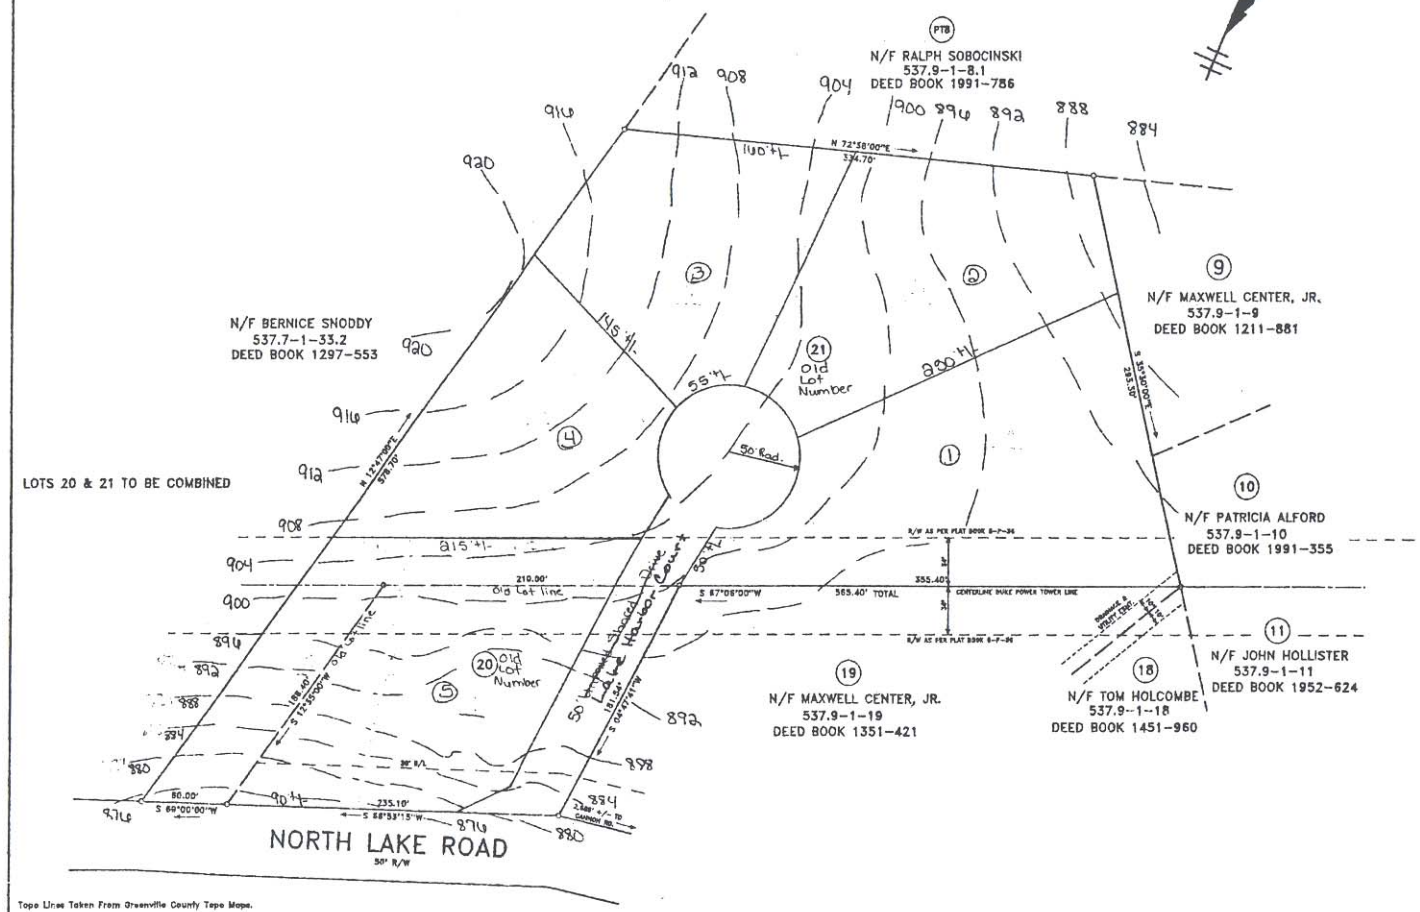


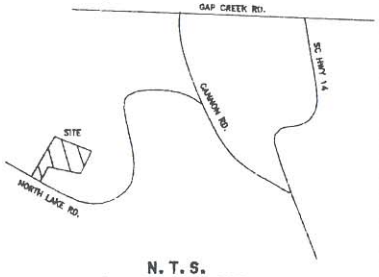


N.T.S.
LOCATION MAP

Topo Lines Taken From Greenville County Topo Maps.

Boundary Drawn From North Lake Hills Subdivision Plat Book 8-P-38

Stormwater Management and Sediment Reduction Plan has been approved for this property and will be applied for Land Disturbing Activities. Each property owner will comply with this plan unless an individual plan is prepared and approved for that property.

There is a 5' Drainage and Utilities Easement along each side of all side and rear lot lines and a 10' easement along all exterior lot lines.

Except as specifically stated on this plat, this survey does not reflect any of the following which may be applicable to the subject property; right-of-ways, easts., other than possible easts. visible at the time of making this survey, building setback lines, restrictive covenants, subdivision restrictions, zoning or other land-use regulations, and any other facts that an accurate and current title search may disclose. This survey does not constitute a title research, flood study, wetlands delineation or environmental inspection by surveyor.

PLUMBLEE SURVEYING
DIV. PLUMBLEE, INC.
P.O. Box 784
Travelers Rest, SC 29690
JEFFREY M. PLUMBLEE
P.L.S. # 7881
(864) 834-4125

TAX MAP NUMBER 537.9-1-20 & 21

05-122
PRELIMINARY

~~WOODALL PLACE~~
Harbor at Lake Cunningham

| ROSS WOODALL, SR. | PLUMBLEE SURVEYING |
|---|---|
| OWNER | SURVEYOR |

NO. OF ACRES. 4.4 +/- MILES OF NEW ROAD ____

NO. OF LOTS 5 DATE: JANUARY 26, 2005
REVISED FEBRUARY 22, 2005
February 25, 2005

ZONE: ____

50 0 50 100
SCALE 1" = 50'

25032 MB

05-047