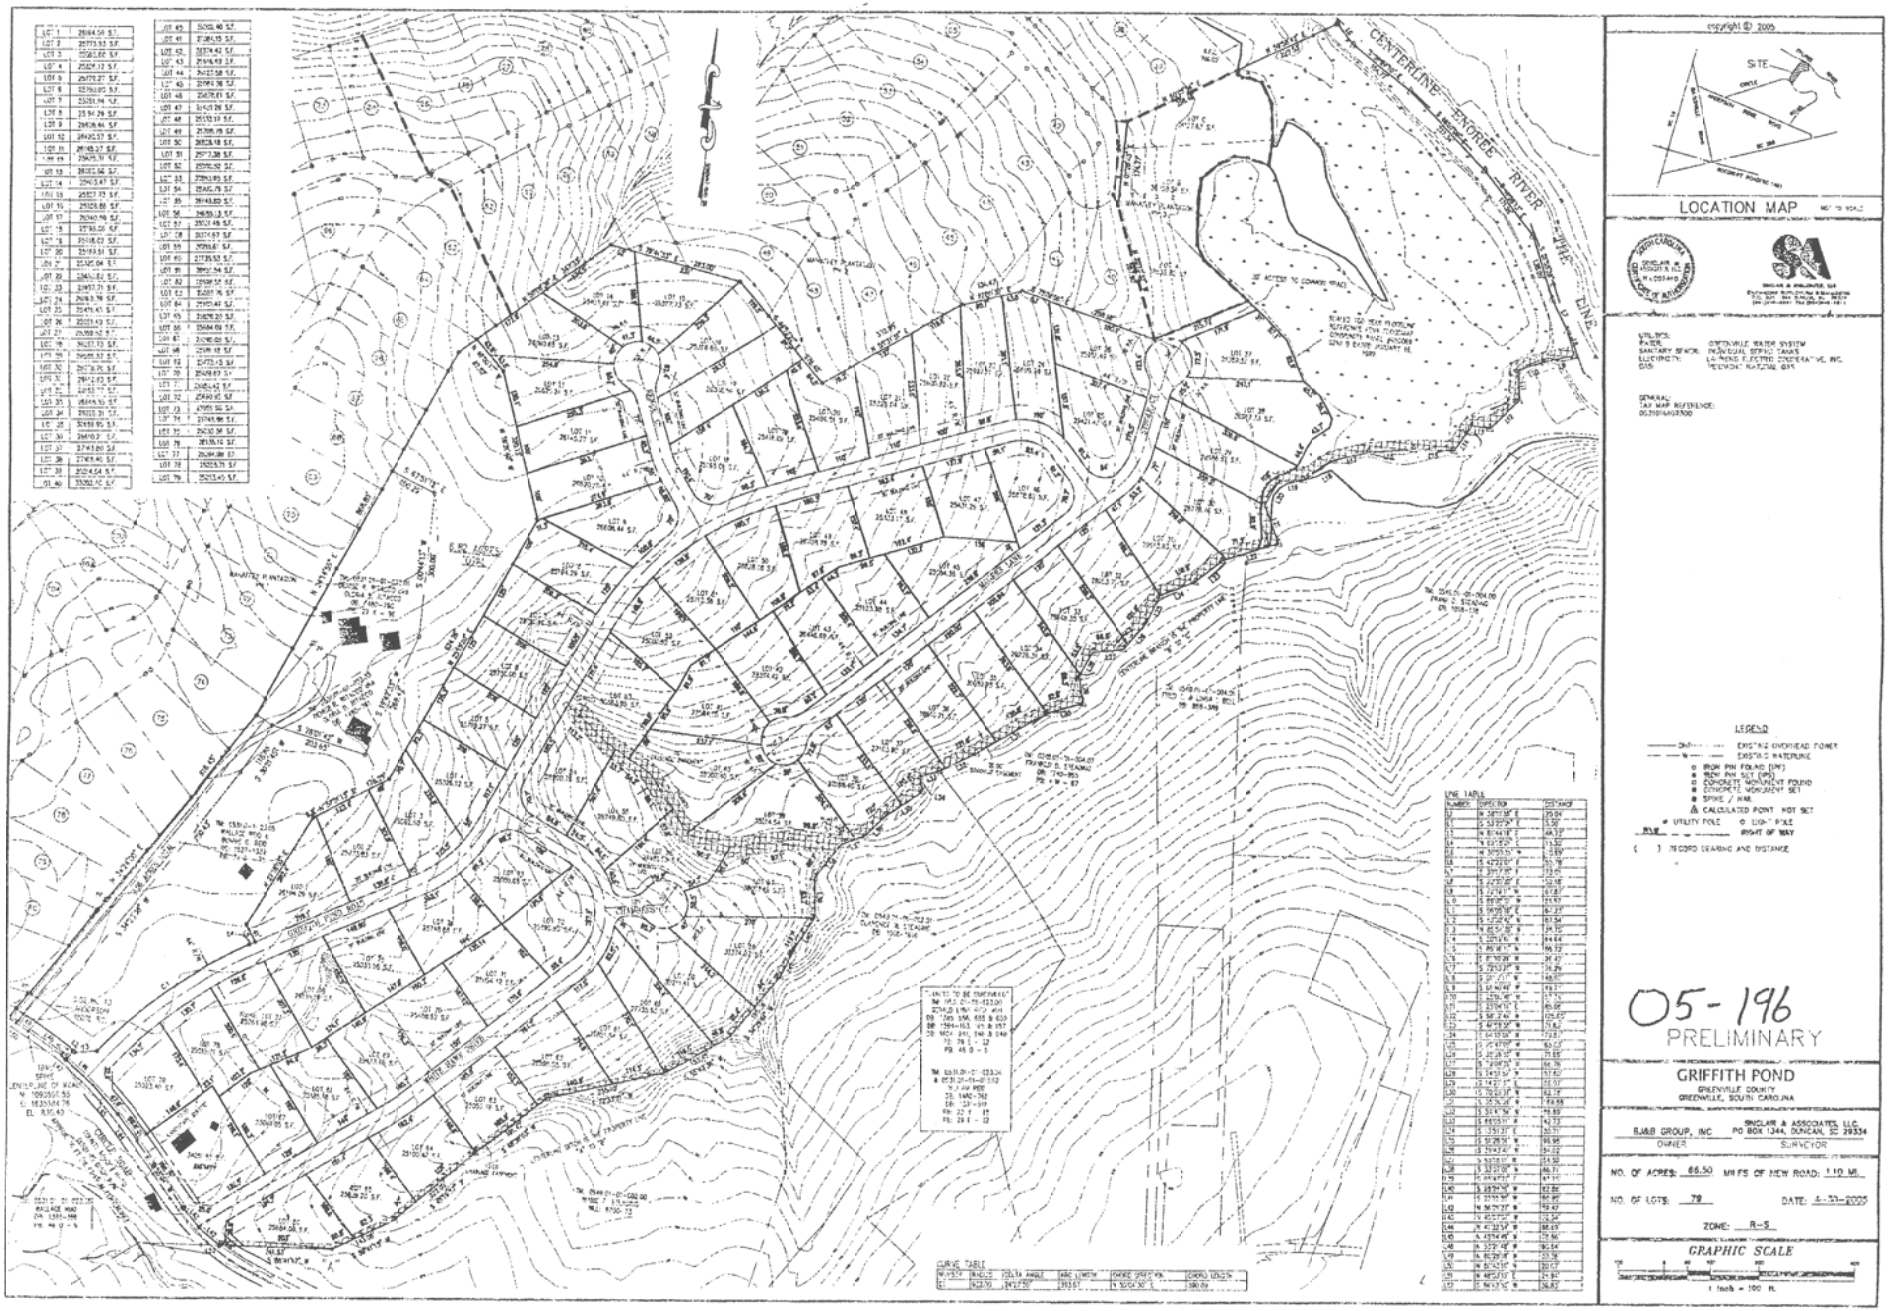
CENTERLINE - ENOREE RIVER
SITE
LOCATION MAP
LEGEND
EXISTING OVERHEAD POWER
EXISTING WATERLINE
IRON PIN FOUND (IPF)
IRON PIN SET (IPS)
CONCRETE MONUMENT FOUND
CONCRETE MONUMENT SET
SPIKE / NAIL
CALCULATED POINT NOT SET
UTILITY POLE
LIGHT POLE
RIGHT OF WAY
( ) RECORD BEARING AND DISTANCE
05-196
PRELIMINARY
GRIFFITH POND
GREENVILLE COUNTY
GREENVILLE, SOUTH CAROLINA
R&B GROUP, INC.
OWNER
SINCLAIR & ASSOCIATES, LLC.
PO BOX 1344, DUNCAN, SC 29334
SURVEYOR
NO. OF ACRES: 66.50
MI'S OF NEW ROAD: 1.10 MI.
NO. OF LOTS: 78
DATE: 4-25-2005
ZONE: R-S
GRAPHIC SCALE
1 inch = 100 ft.