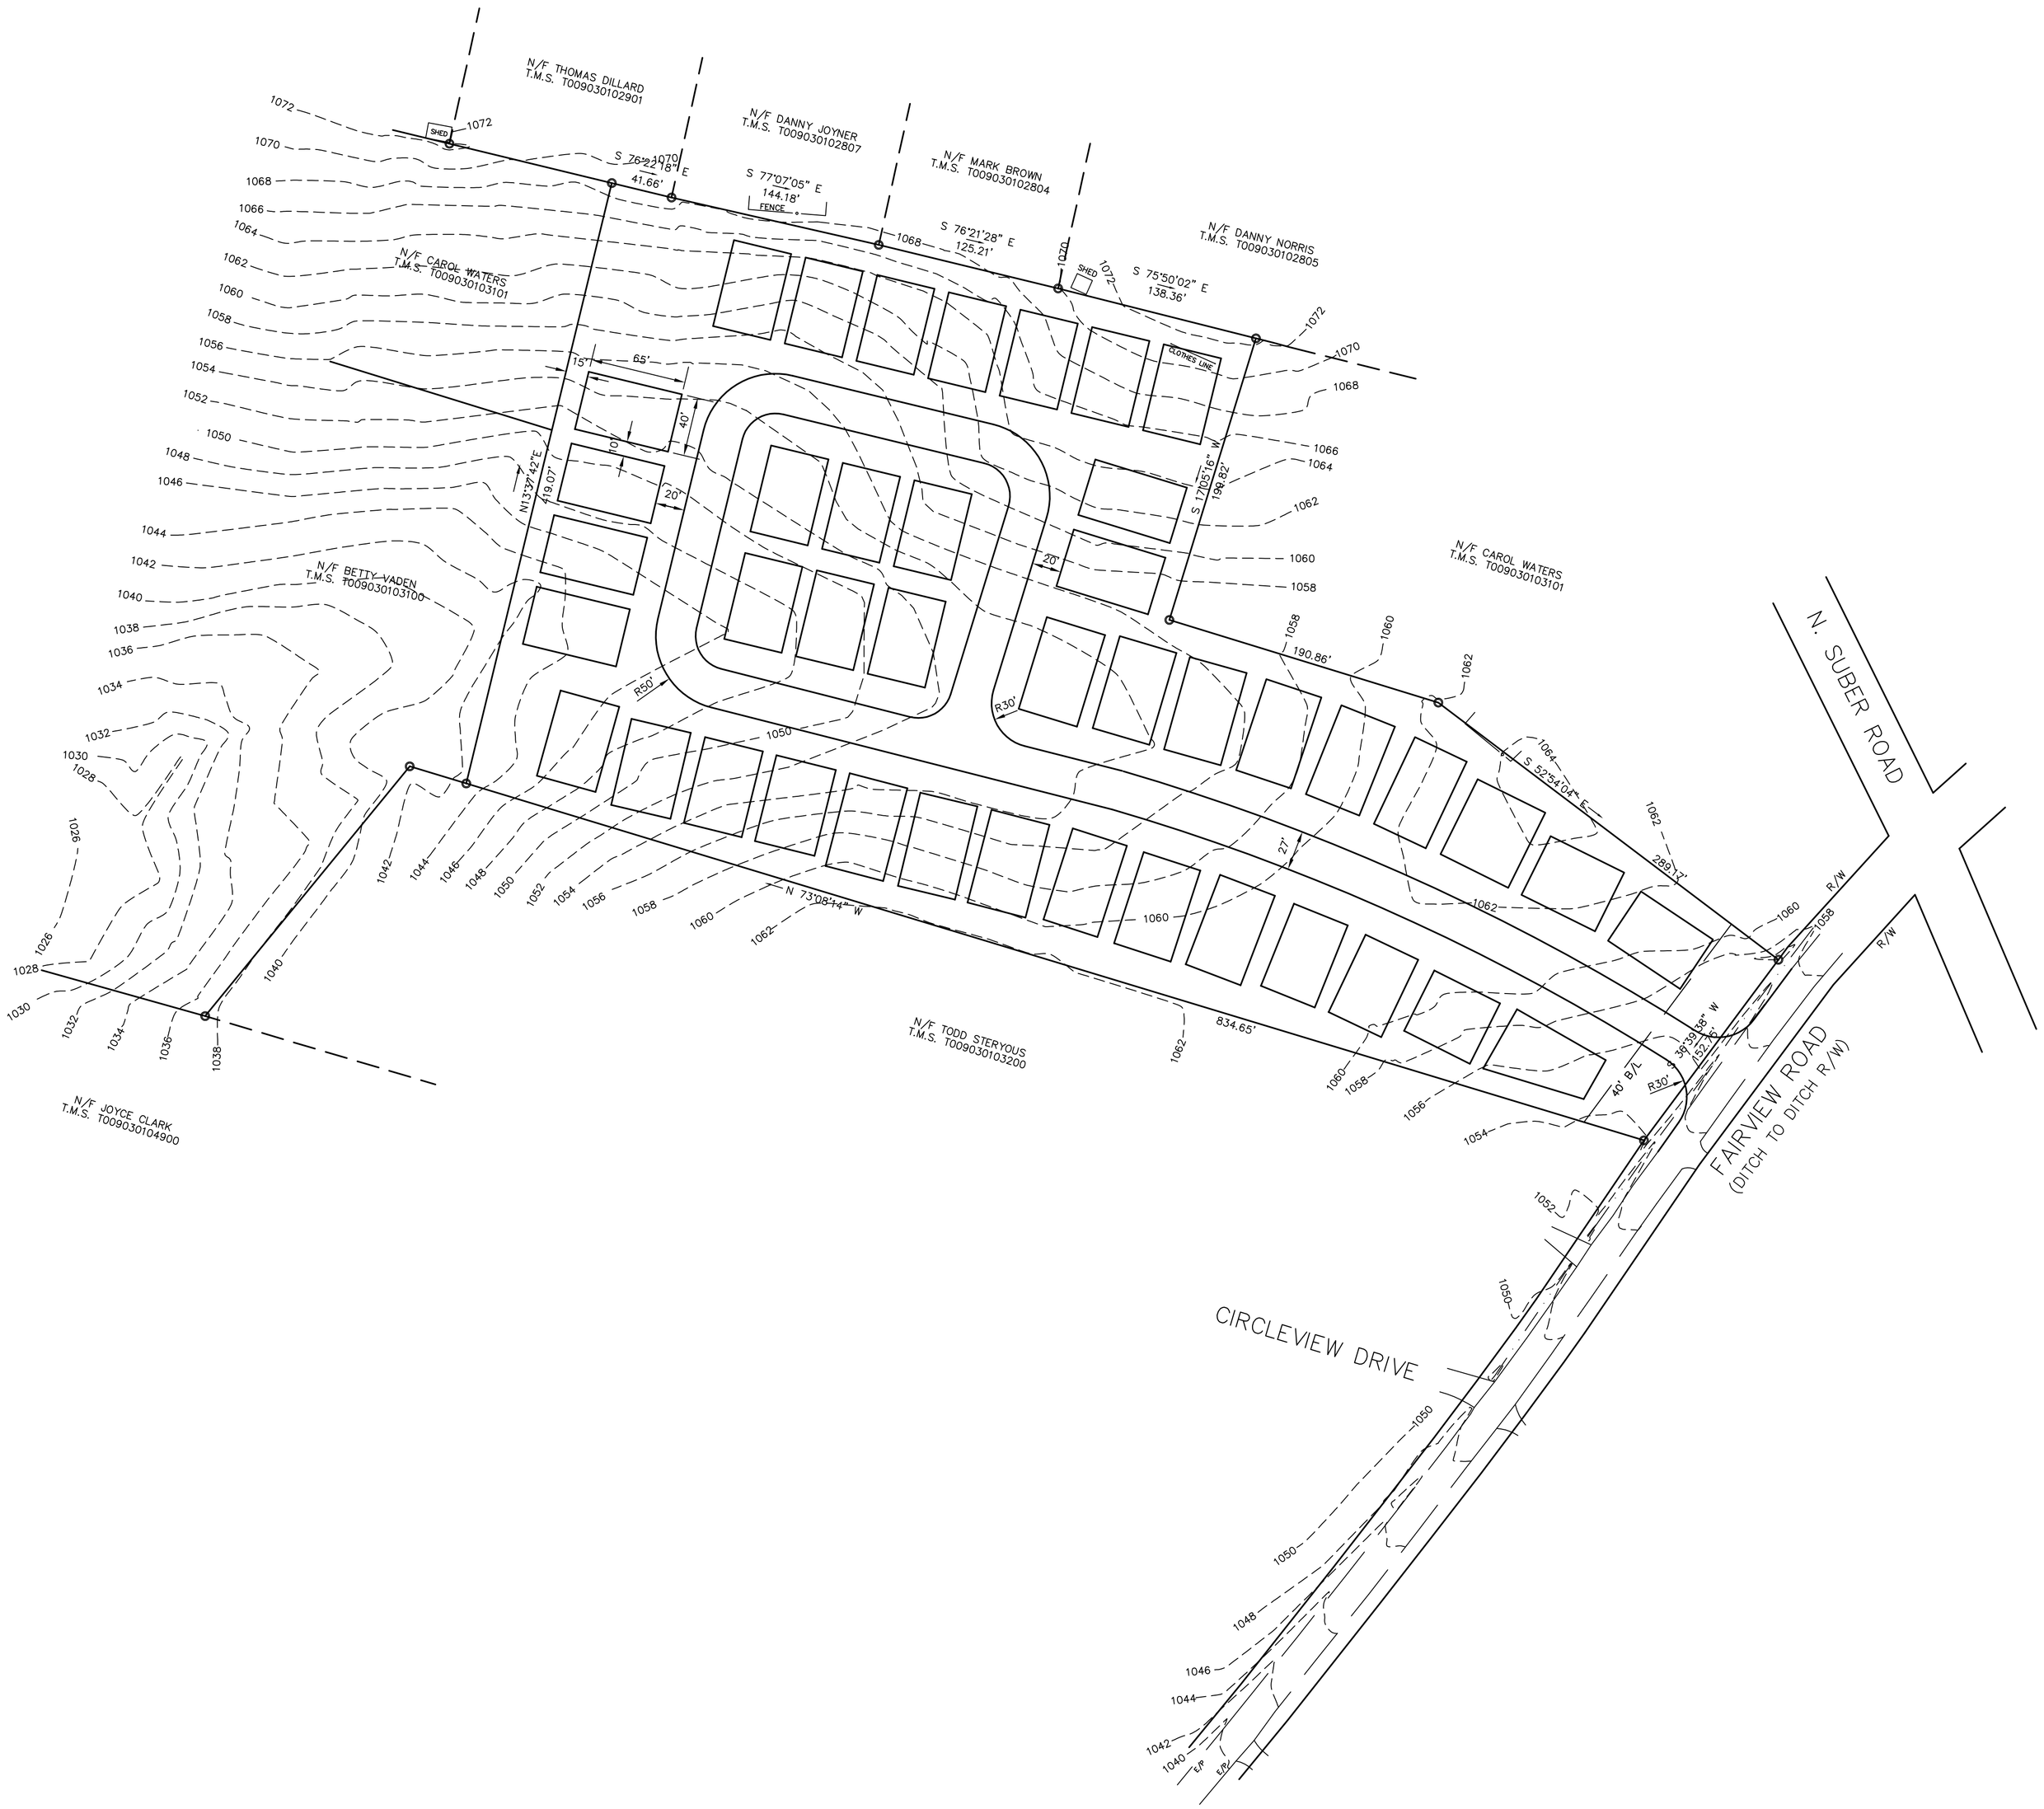

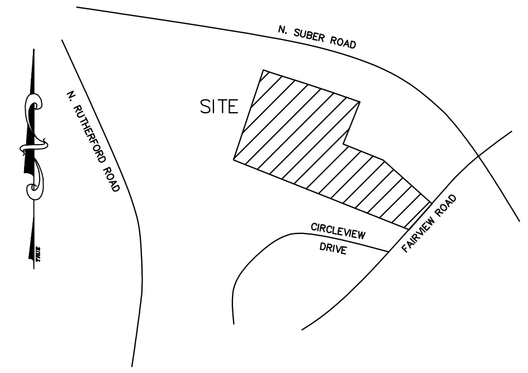

VICINITY MAP

PRELIMINARY PLAN

BLUESTONE COTTAGES

OWNER	ENGINEER
ROSEWOOD OF THE PIEDMONT, INC.	FANT, REICHERT, & FOGLEMAN, INC.

No. ACRES: 6.5 MILES OF NEW ROAD: 0

No. UNITS: 42 DATE: 4-15-08

60' 0' 60' 120' 180'

1"=60'

REVISIONS

No.	DATE		BY
1			
2			
3			
4			
5			
6			

FRF FANT REICHERT & FOGLEMAN, INC.
725 LOWNDES HILL ROAD
GREENVILLE, SC 29607
PH: (864) 271-8633
ENGINEERING & SURVEYING

DRAWN BY: ENS

PROJECT NO. 08023

08023PRELIM.DWG

P:\Land Projects 2\08023\dwg\08023PRELIM.dwg, 5/8/2008 8:39:22 AM, PDF995